IRRIGATION PLAN

- IRRIGATION MAINLINE
- IRRIGATION MAXI WIRE CONNECTED
- IRRIGATION MAXI WIRE CONNECTED IN TUNNEL
- IRRIGATION MAXI WIRE SPARE
- SPRINKLER CONTROL BOX
- CCU BOX
- SPLICE BOX
- SPLICE

1. 12" MAINLINE VALVE.
2. ISOLATES SW PROPERTY WITH VALVE 7.
3. ISOLATES BALLFIELD
4. ISOLATES LIBRARY
5.
6.
7. ISOLATES SW PROPERTY WITH VALVE 2.
8.
9. ISOLATES EAST STRIP LOT J.
10. DOUBLE CHECK VALVE
11.
12. ISOLATES HP. DOUBLE CHECK VALVE.
13. ISOLATES HP, KIOSK, NORTH ROAD, & 4500 SOUTH.
14.
15.
16. ISOLATES ATC WITH VALVE 19.
17. ISOLATES AMPH. 2" BALL VALVE. CAPPED EAST SIDE OF TEE.
18. ISOLATES CC & AMPH. DOUBLE CHECK VALVE IN TUNNEL FEEDS SYSTEM.
19. ISOLATES ATC WITH VALVE 16.
20. ISOLATES ALL OF AD & CT WITH VALVE 30.
21. DOUBLE CHECK VALVE IN TUNNEL FEEDS SYSTEM.
22. DOUBLE CHECK VALVE IN TUNNEL
23. ISOLATES BB. YELLOW BALL VALVE IN BASEMENT.
24. ISOLATES NORTH PARKING - BLUE BALL VALVE IN TUNNEL EAST END.
25. ISOLATES BRUIN BLVD. WEST.
26. ISOLATES KIOSK AREA.
27. ISOLATES NORTH T.B.
28. ISOLATES SOUTH T.B. QUAD. WITH VALVE 29.
29. ISOLATES SOUTH T.B. QUAD. WITH VALVE 28.
30. ISOLATES ALL OF AD & CT WITH VALVE 20.
31. RED HANDLE GATE VALVE - ISOLATES FRONT BERM
32. DOUBLE CHECK VALVE IN FLOWER BED - ISOLATES ALL DAYCARE
33.
34.
35.

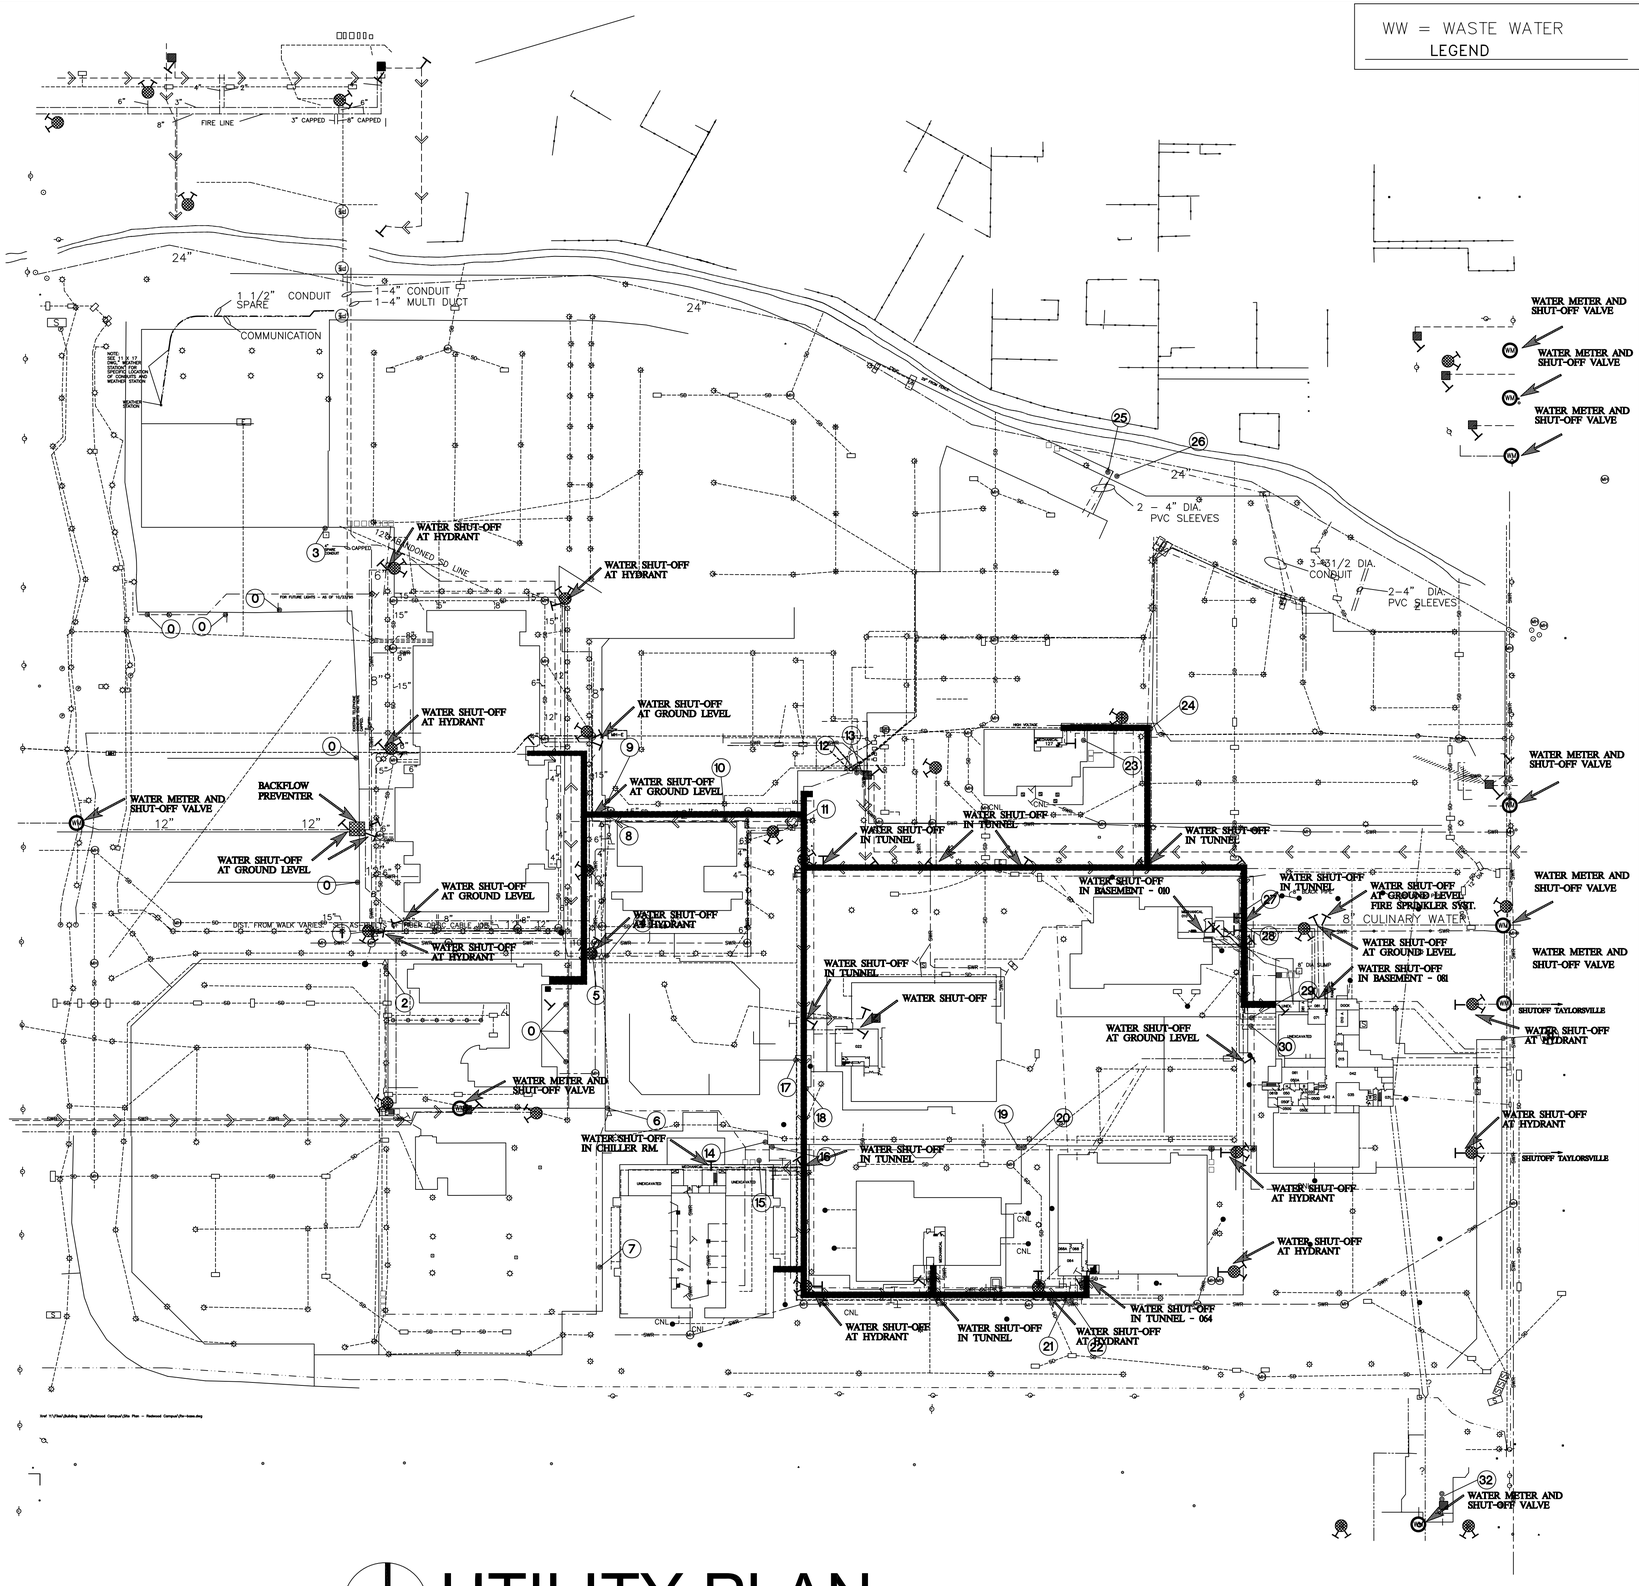

UTILITY PLAN

0 50 100 200

WW = WASTE WATER
LEGEND

- SEWER
- CLEANOUT
- SLURRY TANK
- SAND TRAP
- STORM DRAIN
- CATCH BASIN
- DRY WELL
- MANHOLE-SD
- MANHOLE-SW
- SUMP
- VALVE
- 15" LINE SIZE
- CNL CANNOT LOCATE

UT = UTILITY & COMPUTER
LEGEND

- TELEPHONE
- COMPUTER
- GAS
- POWER LINE
- FIBER OPTIC LINE
- CONDUIT
- X" CONDUIT SIZE
- GAS METERS
- GAS SHUTOFF VALVES
- POWER POLE
- WALKWAY LIGHT
- ROADWAY LIGHT
- SPOT LIGHTS
- ELECTRIC BOX/PANEL
- TELEPHONE BOX
- SIGN
- MANHOLE-ELECTRICAL
- (P) POWER PULL BOX
- (SL) STREET LIGHT PULL BOX
- (T) TELEPHONE PULL BOX

CC= CLIMATE CONTROL
LEGEND

- STEAM & CONDENSATE
- CHILLED WATER & RETURN
- CONDENSER WATER & RETURN
- HEATING WATER & RETURN
- ⊥ SHUTOFF VALVES

GA = GAS & AIR LINES
LEGEND

- OXYGEN
- ACETYLENE
- ARGON
- COMPRESSED AIR
- ⊥ SHUTOFF VALVES

WA = WATER
LEGEND

- WATER: IN TUNNELS
- WATER: UNDERGROUND
- ⊥ WATER SHUTOFF VALVES
- S IRRIGATION
- WATER METERS
- FIRE HYDRANTS
- 6" LINE SIZE

WATER METER AND SHUT-OFF VALVE

WATER SHUT-OFF AT GROUND LEVEL

WATER SHUT-OFF IN TUNNEL

WATER SHUT-OFF IN TUNNEL

WATER SHUT-OFF IN TUNNEL

WATER SHUT-OFF IN BASEMENT - 010

WATER SHUT-OFF IN TUNNEL

WATER METER AND SHUT-OFF VALVE

WATER SHUT-OFF AT GROUND LEVEL FIRE SPRINKLER SYST.

8" CULINARY WATER

WATER SHUT-OFF AT HYDRANT

WATER SHUT-OFF AT GROUND LEVEL

WATER METER AND SHUT-OFF VALVE

WATER SHUT-OFF IN BASEMENT - 081

WATER SHUT-OFF IN TUNNEL

WATER SHUT-OFF

SHUTOFF TAYLORSVILLE

WATER SHUT-OFF AT GROUND LEVEL

WATER SHUT-OFF AT HYDRANT

WATER SHUT-OFF AT HYDRANT

WATER SHUT-OFF IN TUNNEL

WATER SHUT-OFF AT HYDRANT

SHUTOFF TAYLORSVILLE

WATER SHUT-OFF AT HYDRANT

WATER SHUT-OFF AT HYDRANT

WATER SHUT-OFF IN TUNNEL

WATER SHUT-OFF AT HYDRANT

WATER SHUT-OFF IN TUNNEL - 064

WATER METER AND SHUT-OFF VALVE

MECHANICAL 127

MECHANICAL 010

MECHANICAL

UNEXCAVATED

UNEXCAVATED

UNEXCAVATED

8" BLACK PIPE

8' DIA SUMP

12" SD DIA

CNL

SWR

SD

MH

WM