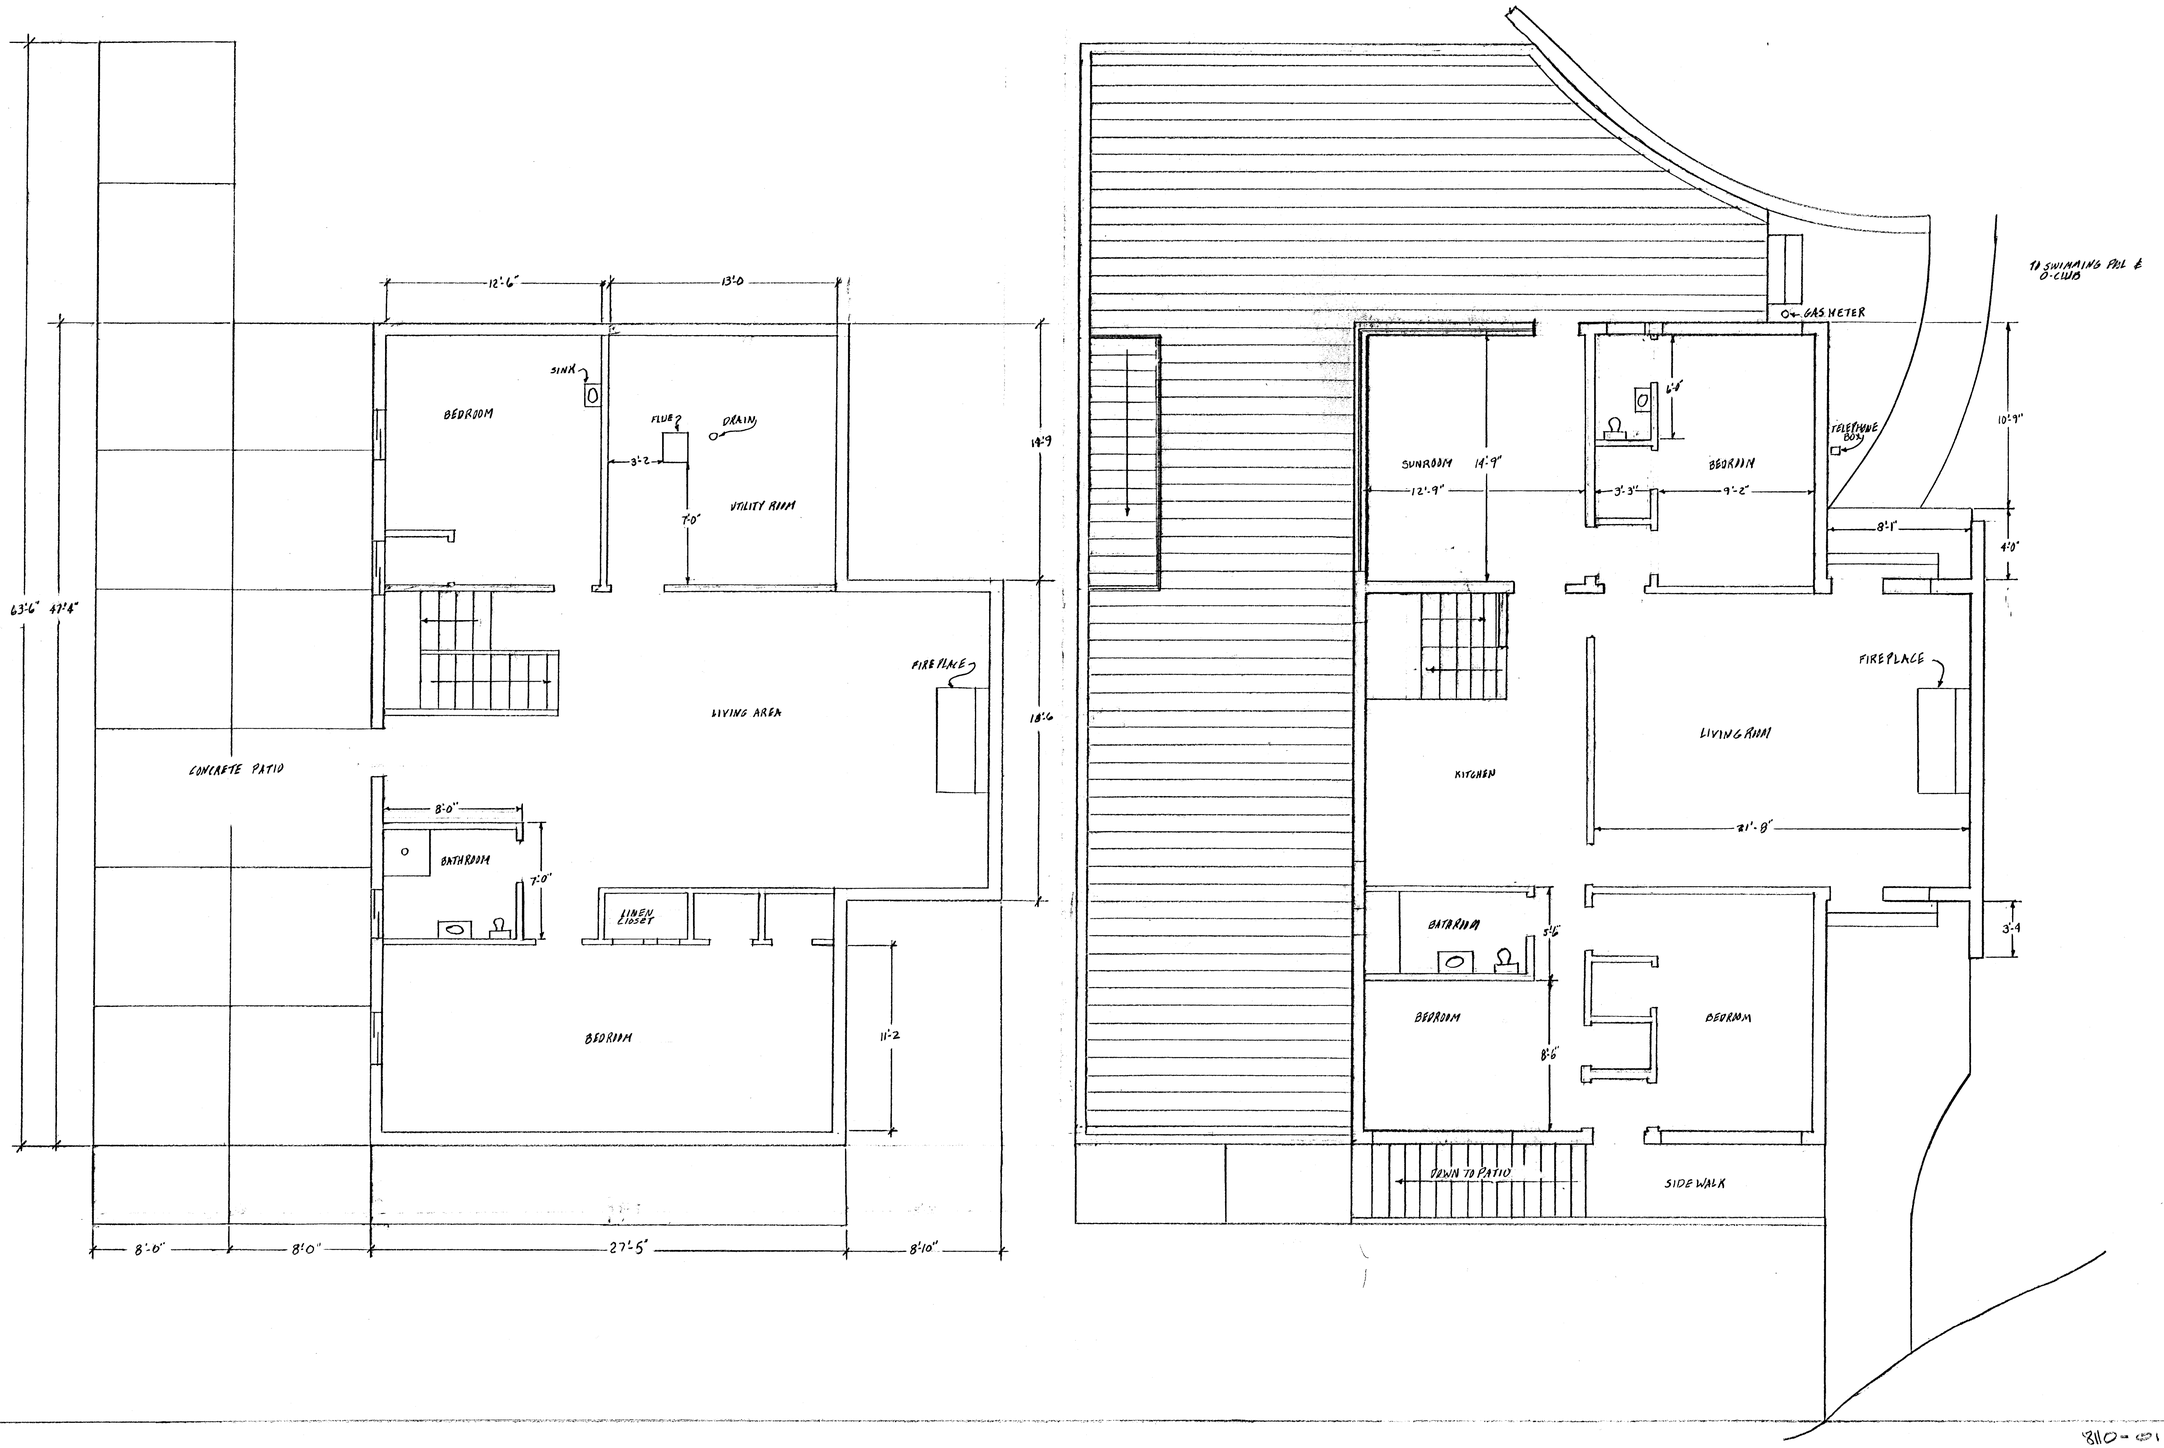

REVISIONS	
DRAWN BY =	M MIDDLETHAM
DATE DRAWN =	2 Aug 1990
APPROVED BY =	
ENGINEER =	
SCALE =	1/4" = 1'-0"
DATE APPROVED=	

FACILITIES ENGINEERING

ARNG GARRISON CAMP WILLIAMS
RFD #1, RIVERTON, UTAH 84065-4999

TITLE:

DRAWING NO.
811

8110-01-A

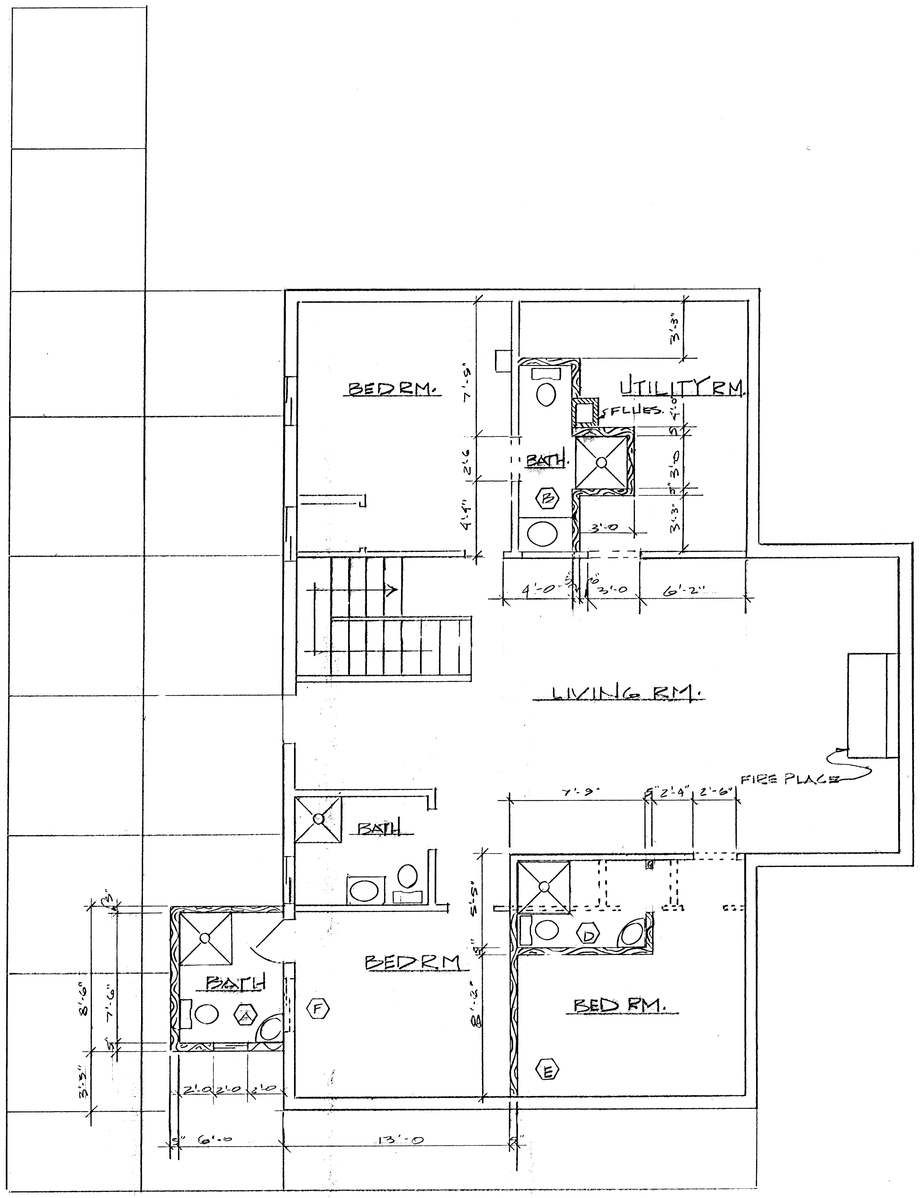

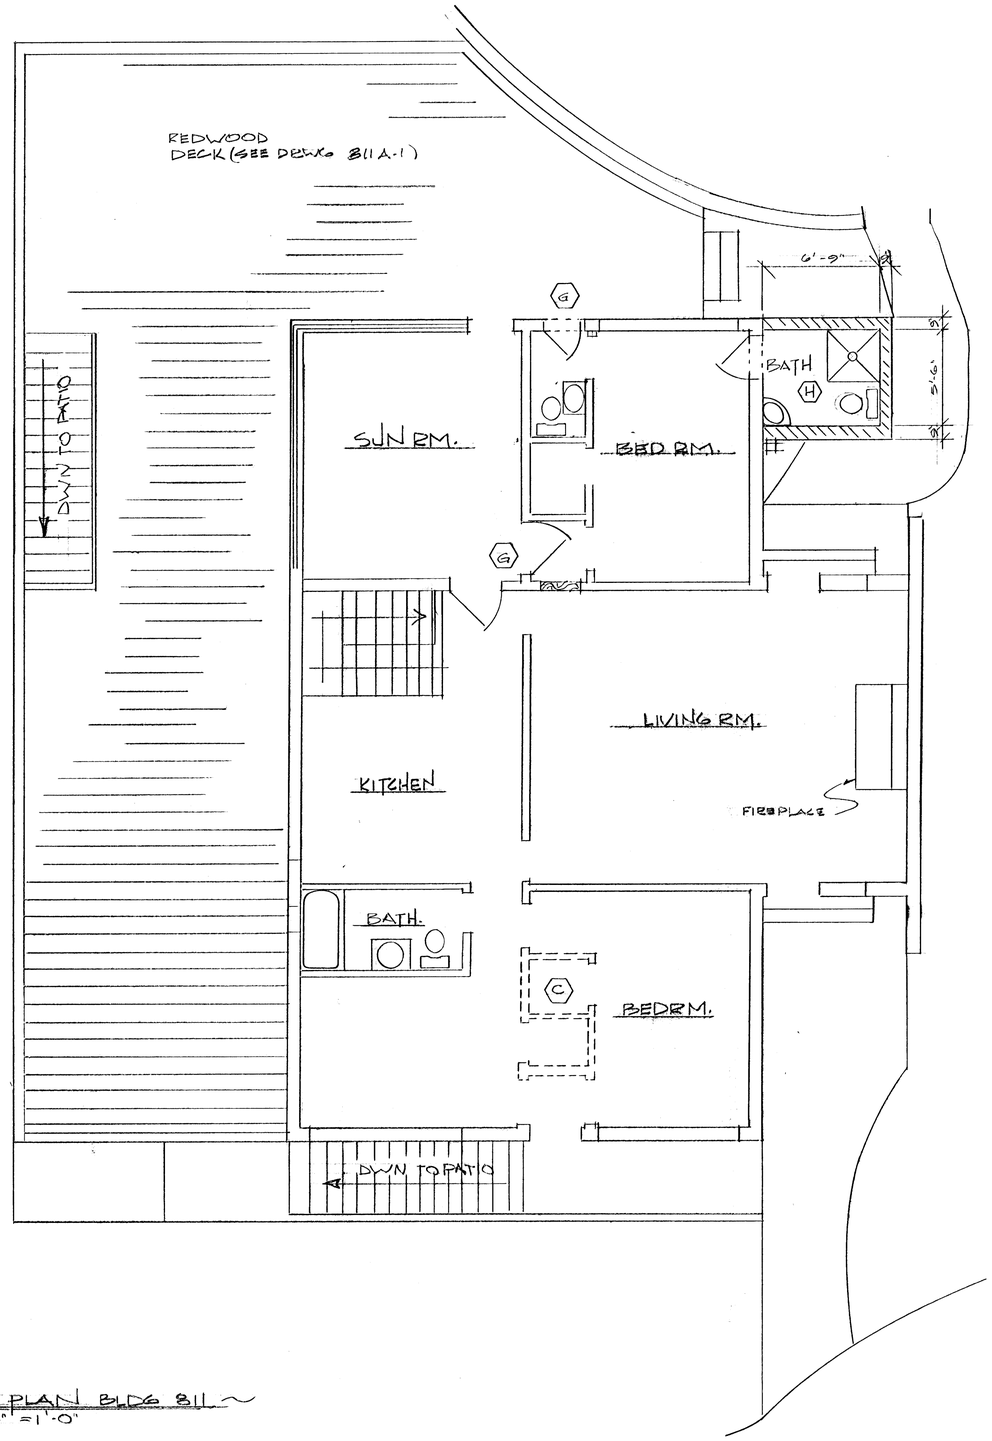

DEMOLITION & CONSTRUCTION NOTES:

(A) DEMOLITION OF EXISTING WALL, CONSTRUCTION OF PROPOSED 6'-0 X 8'-9" BATHROOM W/ SHOWER
(B) DEMOLITION OF EXISTING WALL RE-CONSTRUCTION OF BATHROOM W/ SHOWER
(C) DEMOLITION OF EXISTING INTERIOR WALLS
(D) DEMOLITION OF EXISTING LINEN CLOSET
RE-CONSTRUCTION OF BATHROOM 8'-3" X 5'-9" W/ SHOWER
(E) PROPOSED PARTITION THRU ROOM FOR ADDITIONAL BEDROOM
(F) REMOVE EXISTING WINDOW. REFINISH WALLS
(H) CONSTRUCTION OF 7'-6 X 7'-0 BATHROOM W/ SHOWER
(G) PROVIDE DOORS INTERIOR AND EXTERIOR.

~ PROPOSED FLOOR PLAN BLDG 811 ~
SCALE: 1/4" = 1'-0"

REVISIONS

DRAWN BY = R.L. MACE
DATE DRAWN = 30 APR. 91
APPROVED BY =
DATE APPROVED =
ENGINEER =
SCALE = 1/4" = 1'-0"

FACILITIES ENGINEERING
ARNG GARRISON CAMP WILLIAMS
RFD #1, RIVERTON, UTAH 84065-4999

TITLE: PROPOSED FLOOR PLAN

DRAWING NO. 811 A-2

8110-02-A

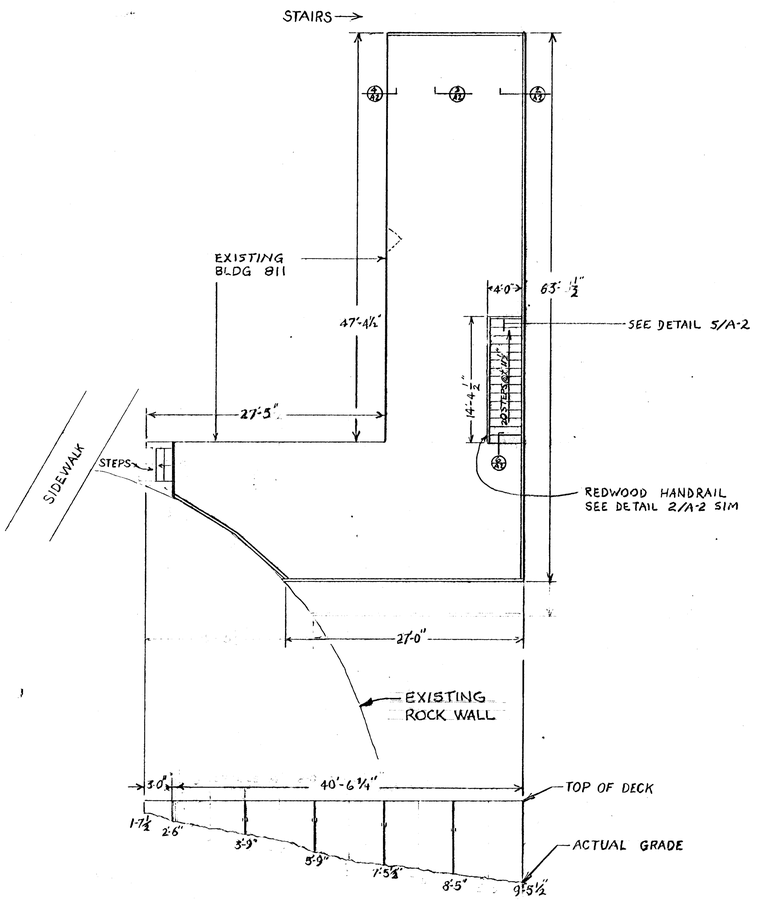

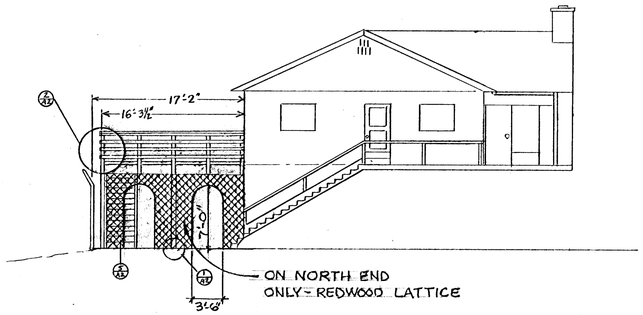

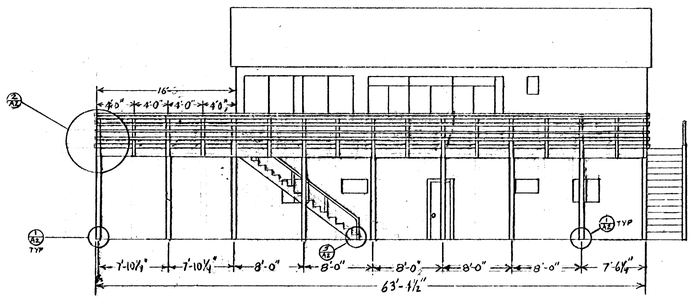

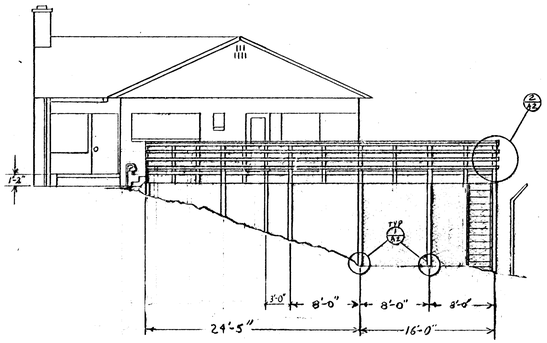

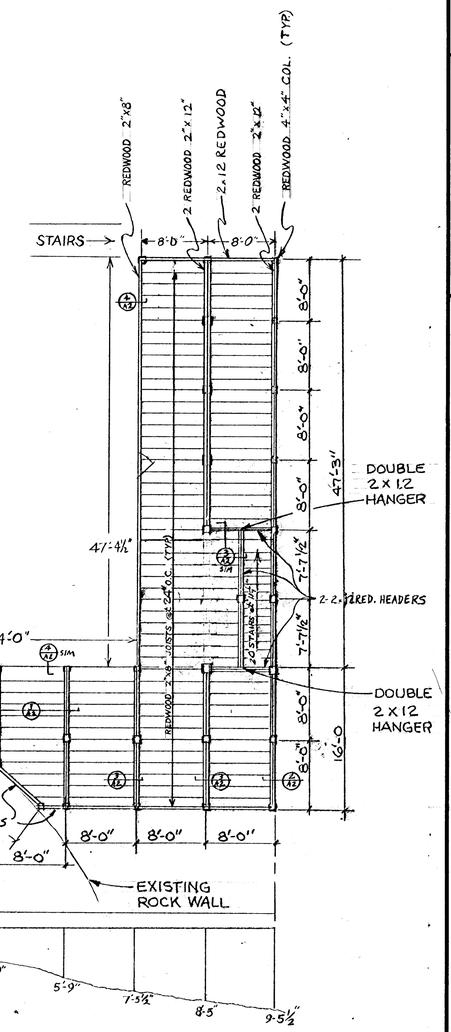

NOTE
1. ALL WOOD - REDWOOD W/ LINSEED OIL FINISH
2. ALL NAILS WILL BE GALVANIZED
3. ALL DECKING AND RAILING WILL BE INSTALLED W/ # 8x3" BRASS COATED DECKING SCREWS

DRAWN BY=	J. YACHER DL HYDE
DATE DRAWN=	19 MAR 89
APPROVED BY=	
DATE APPROVED=	
REVISIONS	
ENGINEER=	
SCALE=	1/8" = 1'-0"

FACILITIES ENGINEERING
ARMY GARRISON - UTAH NATIONAL GUARD
CAMP W. G. WILLIAMS, UTAH 84065-4999

DRAWING NO.
811
A-1

TITLE:
DECKING AT GENERALS QUARTERS

8110-03-A

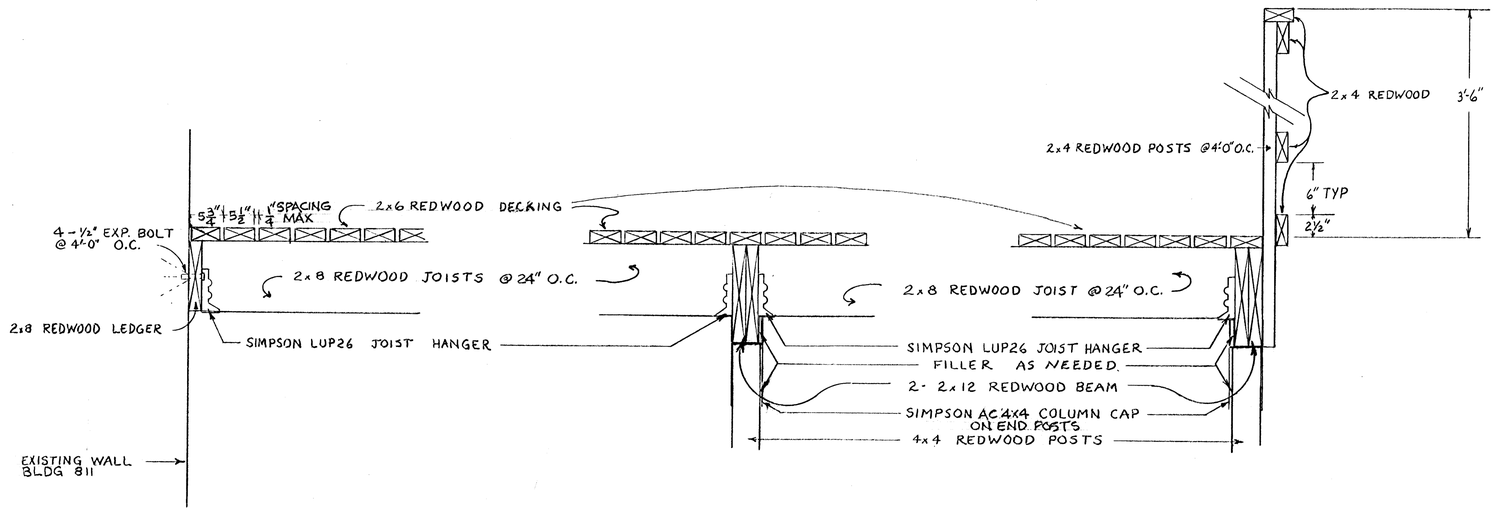

LINTEL DETAIL (4 / A-2)
SCALE 1½" = 1'-0"

BEAM/COL DETAIL (3 / A-2)
SCALE 1½" = 1'-0"

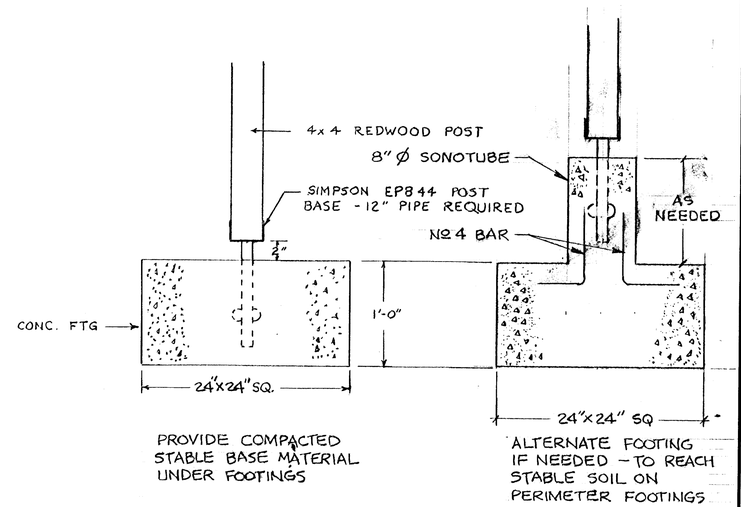

HANDRAIL DETAIL (2 / A-2)
SCALE 1½" = 1'-0"

FOOTING DETAIL (1 / A-2)
SCALE 1½" = 1'-0"

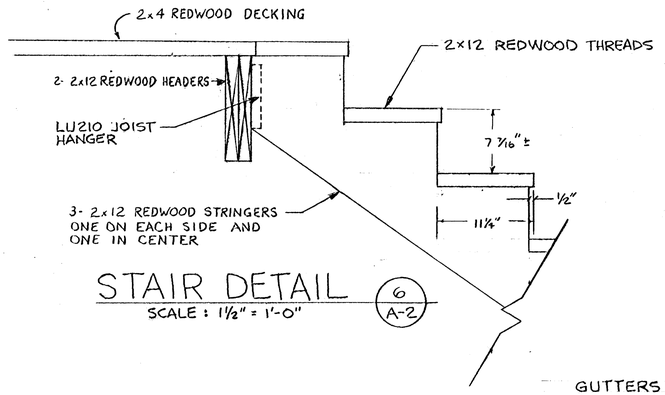

STAIR DETAIL (6 / A-2)
SCALE : 1½" = 1'-0"

VALLEY FLASHING TO BE REMOVED. SHINGLE VALLEY USING WOVEN VALLEY OR OVERLAY METHOD.

REPAIR ANY WEATHER DAMAGED SUB-ROOFING BEFORE INSTALLING NEW SHINGLES.

REPLACE OR REPAIR ANY DAMAGE OR UNUSABLE METAL FLASHING MATERIAL

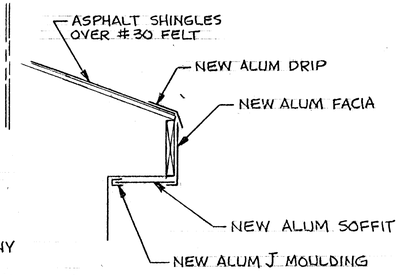

GUTTERS TO BE REMOVED & REINSTALLED IN ORIGINAL LOCATIONS BY CONTRACTOR

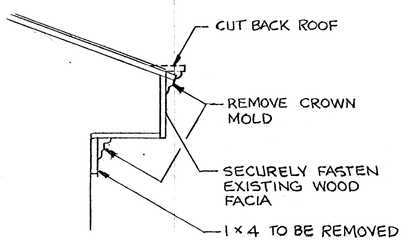

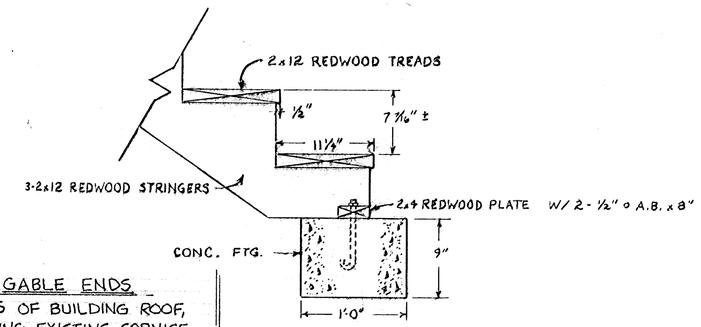

GABLE ENDS

EAVES OF BUILDING ROOF, SHOWING EXISTING CORNICE WORK TO BE REMOVED AND SHOWING NEW WORK.

STAIR DETAIL (5 / A-2)
SCALE 1½" = 1'-0"

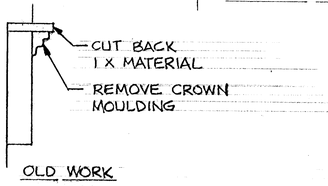

NOTES:
1. CONC. FTG. 4000 P.S.I. / 6 BAG MIX
2. ALL WOOD - REDWOOD W/ LINSEED OIL FINISH
3. ALL DECKING AND RAILINGS TO BE FASTENED WITH #8x3" BRASS COATED DECKING SCREWS
4. ALL NAILS USED WILL BE GALVANIZED
5. ALL BOLTS, NUTS AND WASHERS WILL BE RUST RESISTANT OR PAINTED TO PROHIBIT RUSTING.

DRAWN BY = DLHYDE
DATE DRAWN = 19 MAR 82
APPROVED BY =
DATE APPROVED =
REVISIONS
ENGINEER =
SCALE = AS SHOWN

FACILITIES ENGINEERING
ARNG GARRISON CAMP WILLIAMS
RFD #1, RIVERTON, UTAH 84065-4999

TITLE: DETAILS REDWOOD DECKING
DRAWING NO. 811 A-2

811-04-A

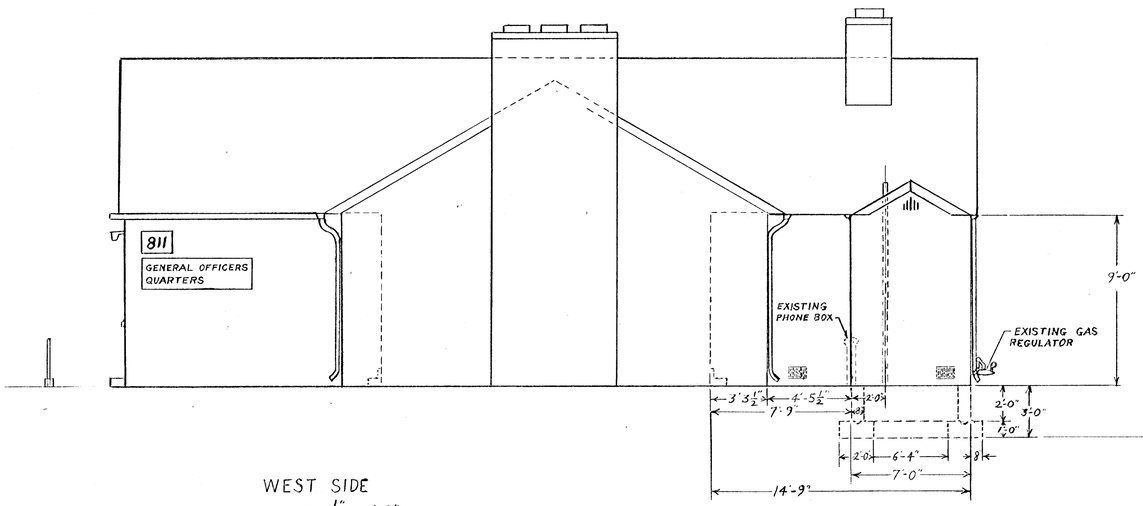

WEST SIDE
SCALE $\frac{1}{4}$" = 1'-0"

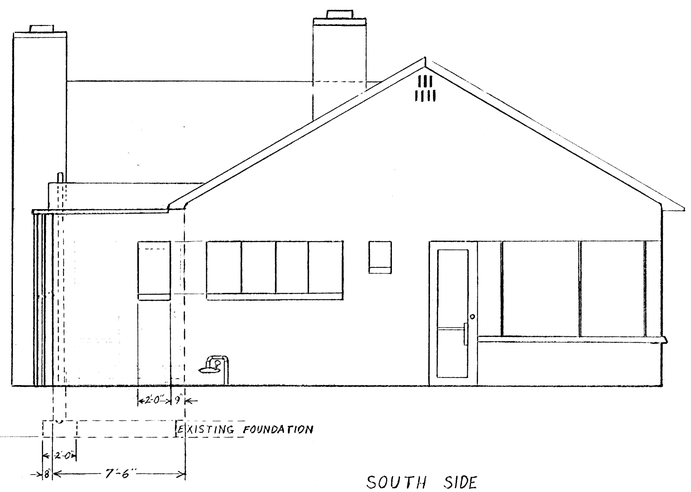

SOUTH SIDE

REVISIONS	DRAWN BY =
	DATE DRAWN =
ENGINEER =	APPROVED BY =
SCALE =	DATE APPROVED=

FACILITIES ENGINEERING
ARNG GARRISON CAMP WILLIAMS
RFD #1, RIVERTON, UTAH 84065-4999

TITLE:

DRAWING NO.
811

811C-05-A

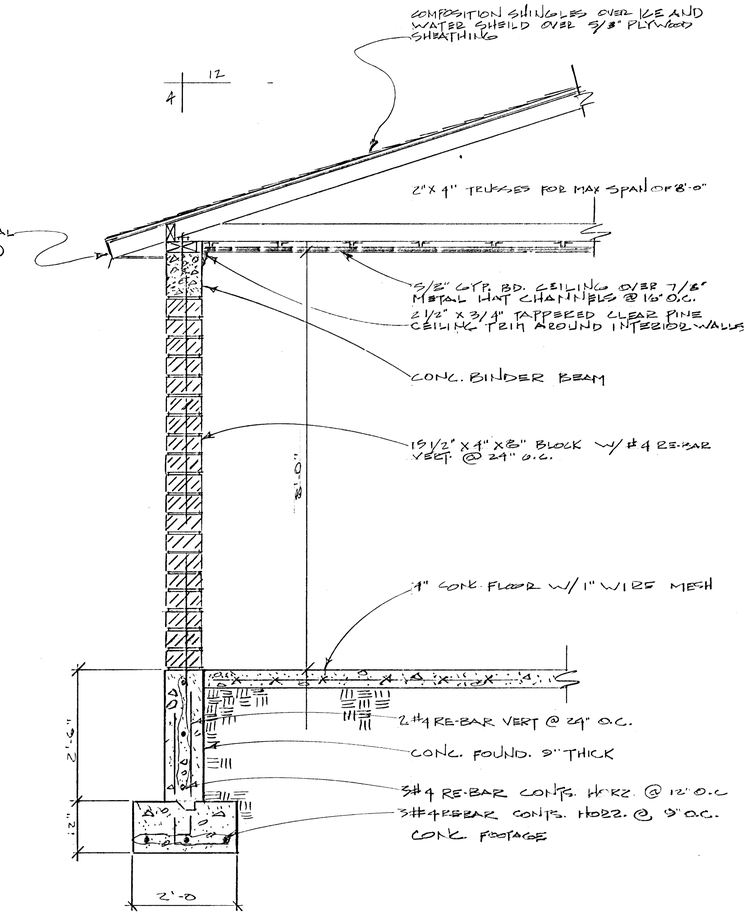

~ WALL SECTION ~ (1)
SCALE: 3/4" = 1'-0"

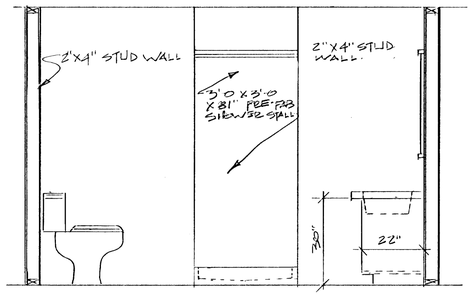

~ BATHROOM DETAIL ~ (3)
SCALE: 1/2" = 1'-0"

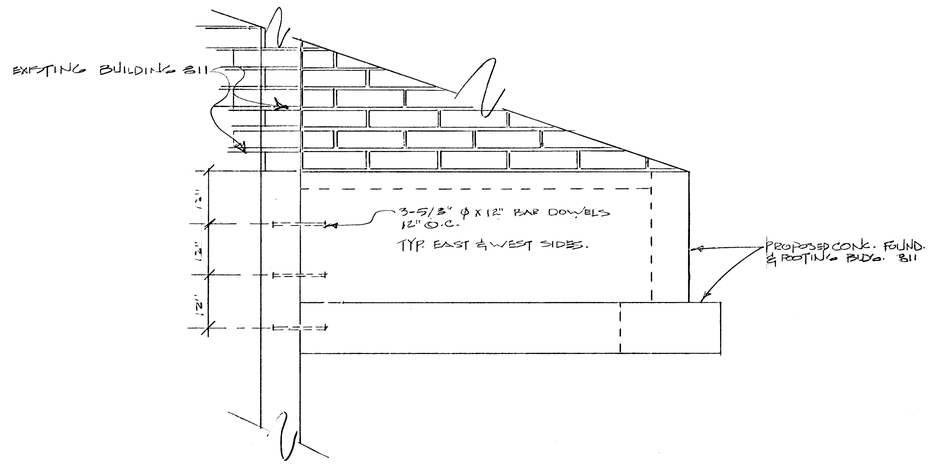

~ DOWEL SECTION DETAIL ~ (2)
SCALE: 3/4" = 1'-0"

REVISIONS

DRAWN BY = R.L. MAGS
DATE DRAWN = 5 MAY 91
APPROVED BY =
DATE APPROVED =
ENGINEER =
SCALE = AS INDICATED

FACILITIES ENGINEERING
ARNG GARRISON CAMP WILLIAMS
RFD # 1, RIVERTON, UTAH 84065-4999

TITLE:
DETAILS
BLDG 811

DRAWING NO.

8110-06-A BH

1"=20'

NOTE:
ENDS OF RAIL TO BE LAPPED AND BOLTED AT POSTS

GUARDRAIL DETAIL
SCALE 10 TO 1

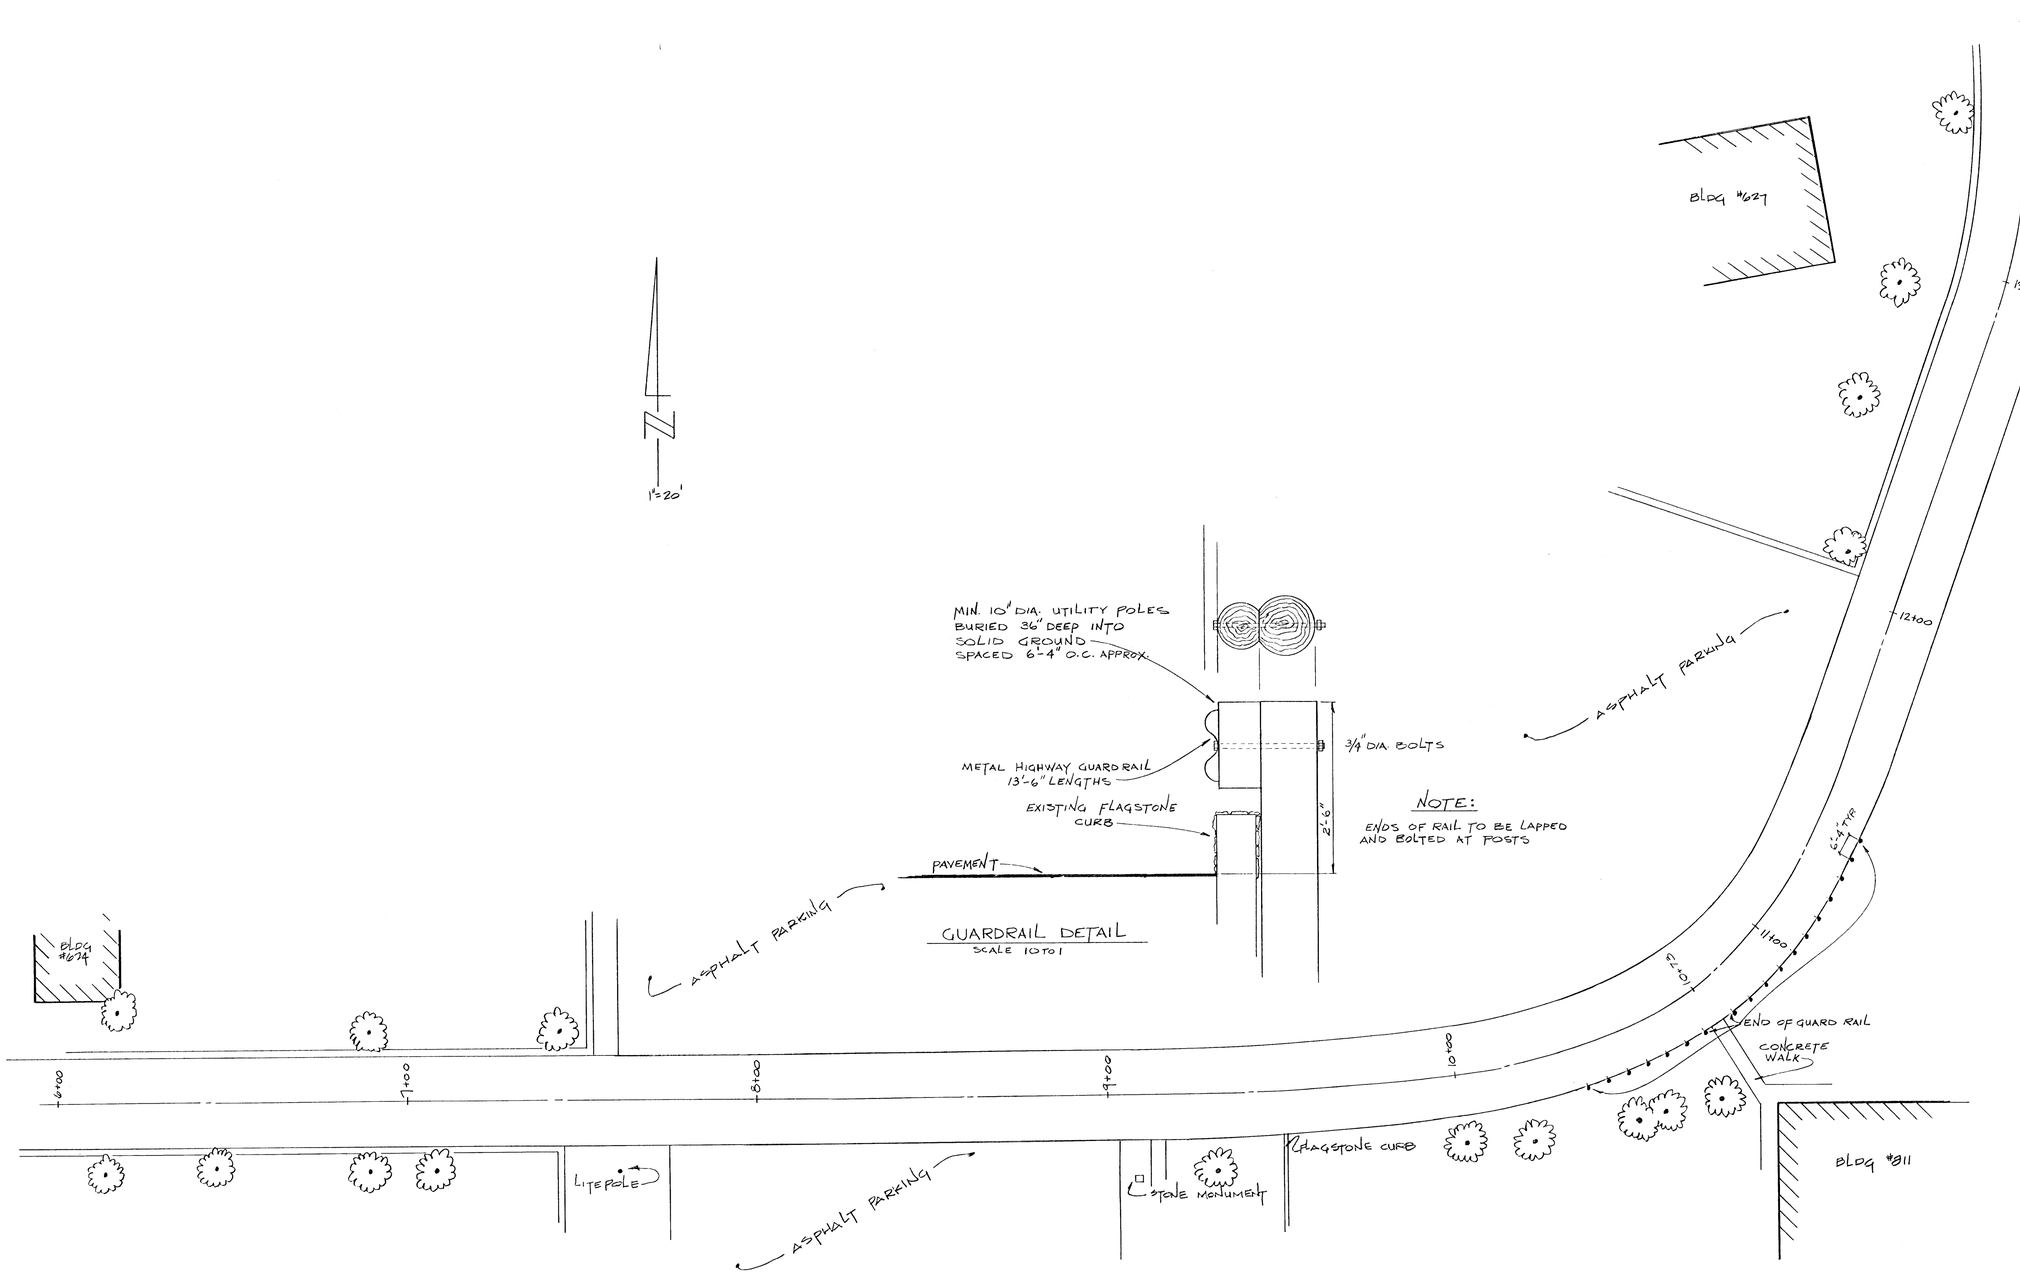

UTAH AVE - EAST FROM 2ND AVE
6+00 TO 13+78

DRAWN BY=
DATE DRAWN= 30 JAN 1989
APPROVED BY=
ENGINEER=
DATE APPROVED=
SCALE= 1"=20'
REVISIONS

FACILITIES ENGINEERING
ARMY GARRISION - UTAH NATIONAL GUARD
CAMP W. G. WILLIAMS, UTAH 84065-4999

DRAWING NO.
GUARD RAIL AT ROAD CURVE BLDG #811

TITLE:
UTAH AVE EAST FROM 2ND 6+00 TO 13+78

8110-07-A

811

960ftE

1020ftE

N3960E

N3420S

SCALE: 1"=5'

Top of Rise

Power Pole

Mail Box

End of Mail

Water Line

50' From House

Hand Rail

Stairs

HOUSE

Chain Link Fence

Sewer Manhole

CAMP W.G. WILLIAMS, UTAH

REVISIONS

DENNIS H. JENSEN

REGISTERED LAND SURVEYOR

LEHI, UTAH 768-9825/576-3844

TOPO DVQ QUARTERS

DATE =	5 OCT 94
SCALE =	1" = 5'
BY =	DENNIS JENSEN
TRACING NO.	BLDG 810

8110-08A

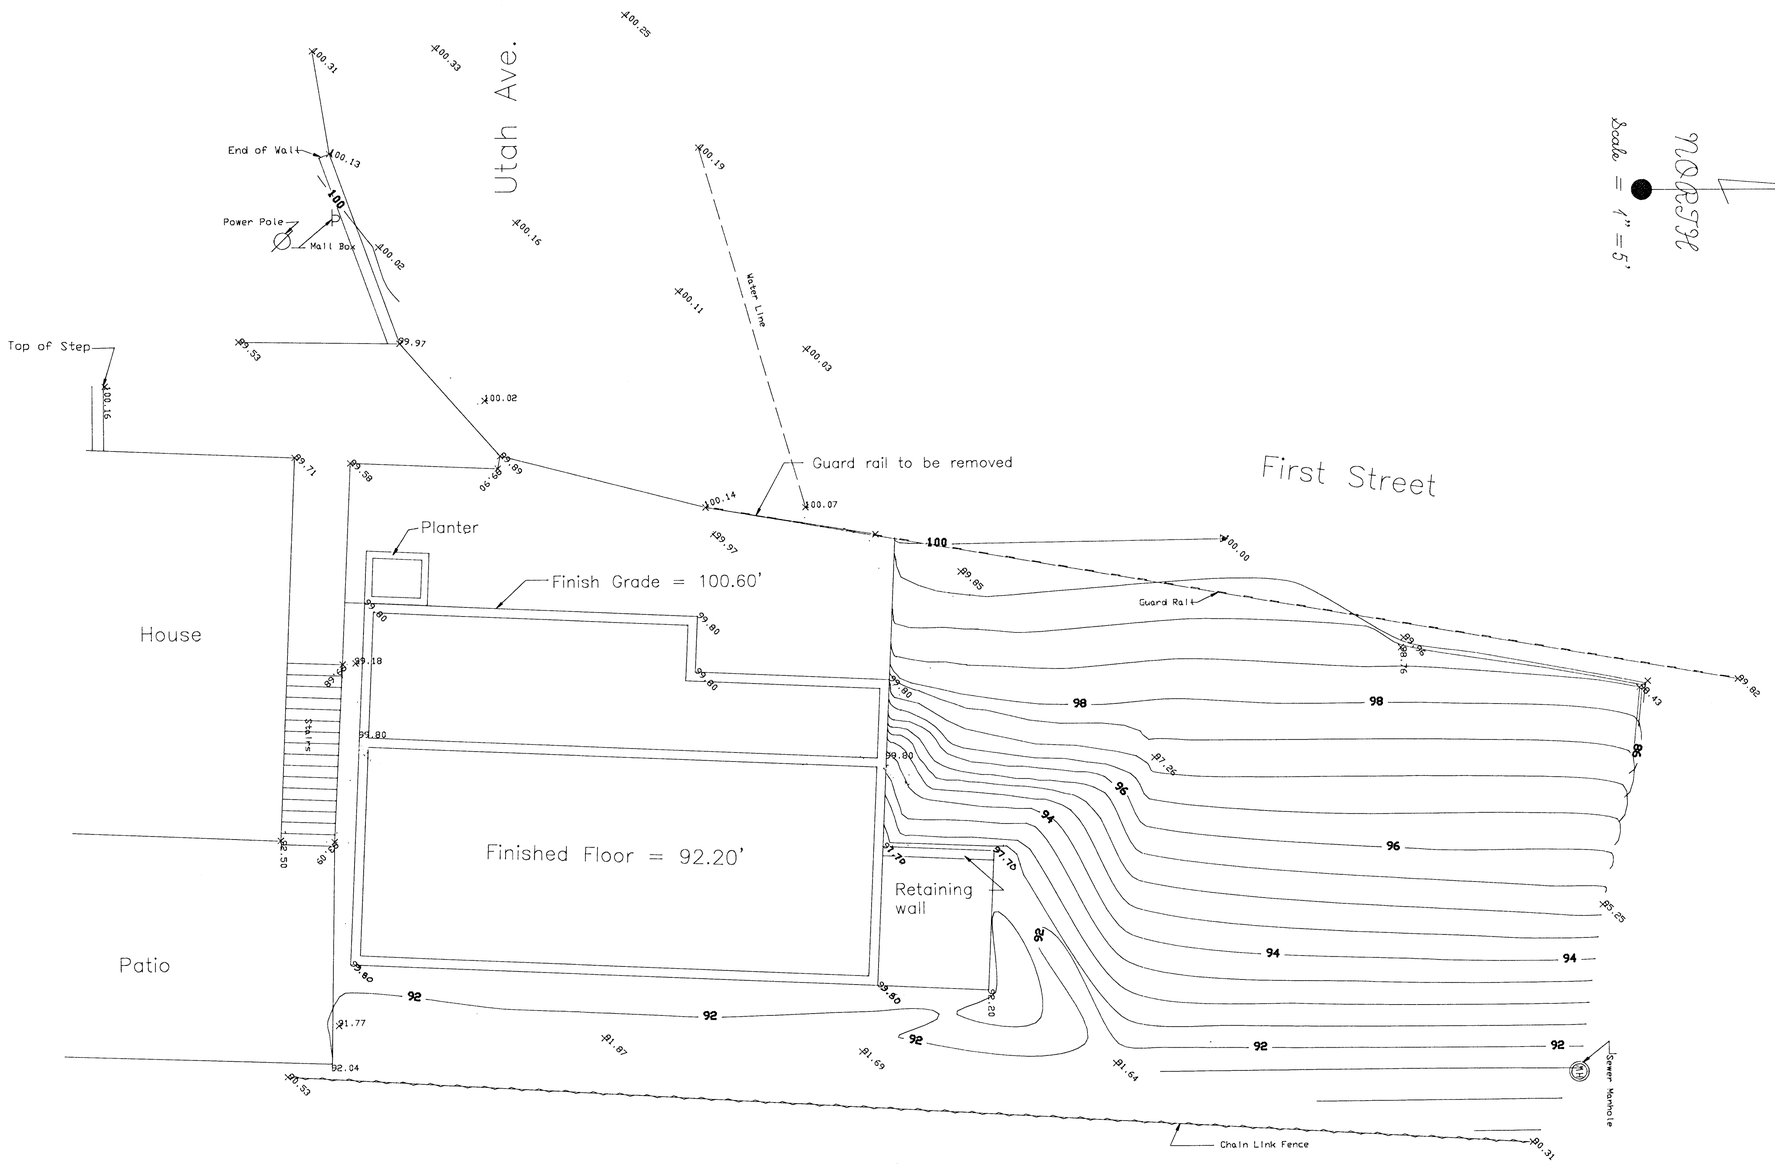

Revisions	Camp W. G. Williams, Utah Utah National Guard Facilities and Engineering "A Communities of Excellence" -- "User Friendly"	Building #811 Addition Topography For Garage Area	DATE = 27 Oct 94 SCALE = 1" = 5' BY = Dennis Jensen TRACING NO. 811

8110-09A

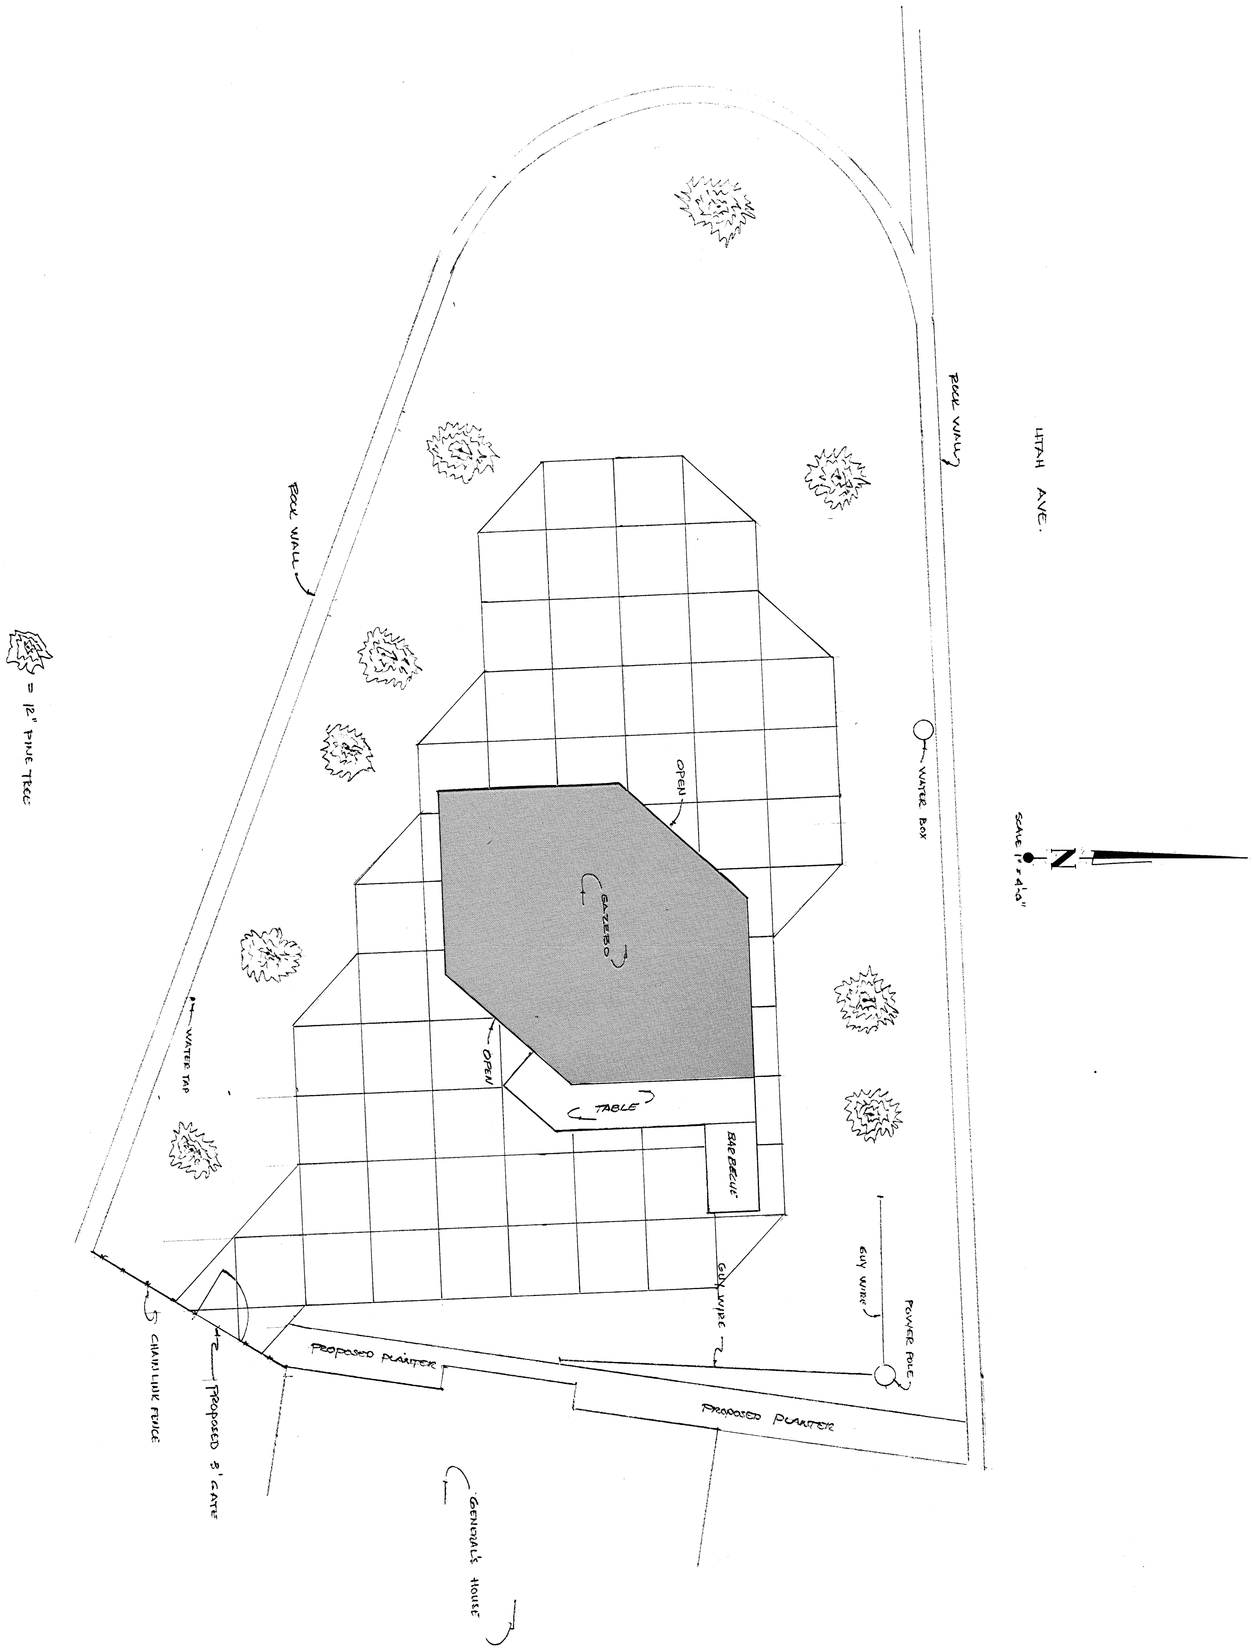

TITLE: GAZEBO GENERAL'S HOUSE	FACILITIES ENGINEERING ARNG GARRISON CAMP WILLIAMS RFD #1, RIVERTON, UTAH 84065-4999	REVISIONS	DRAWN BY = DENNIS JENSEN
DRAWING NO. 811-A		ENGINEER =	DATE DRAWN = 28 MAY 91
		SCALE = 1" = 4'-0"	APPROVED BY =
			DATE APPROVED=

V-101-811-A

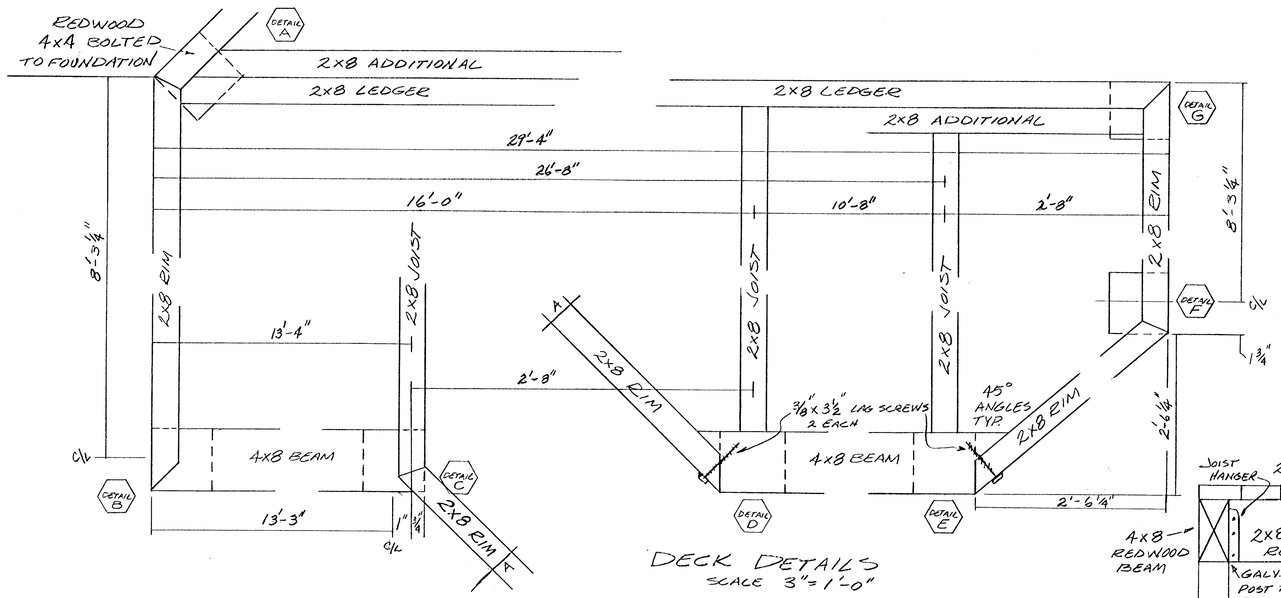

DECK DETAILS
SCALE 3"=1'-0"

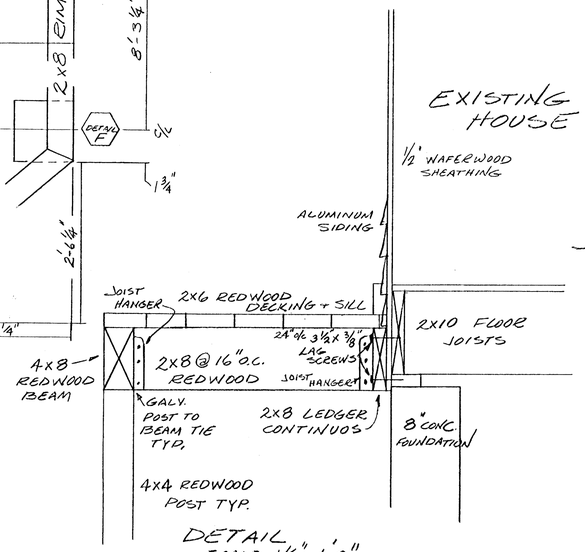

DETAIL
SCALE 1½"=1'-0"

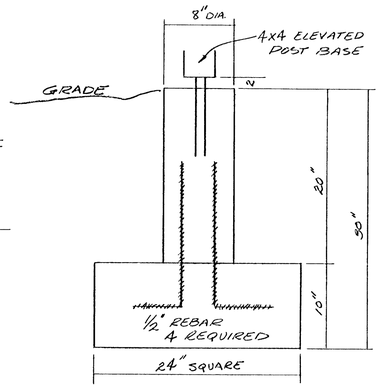

FOOTING DETAIL
SCALE: 1½"=1'-0"

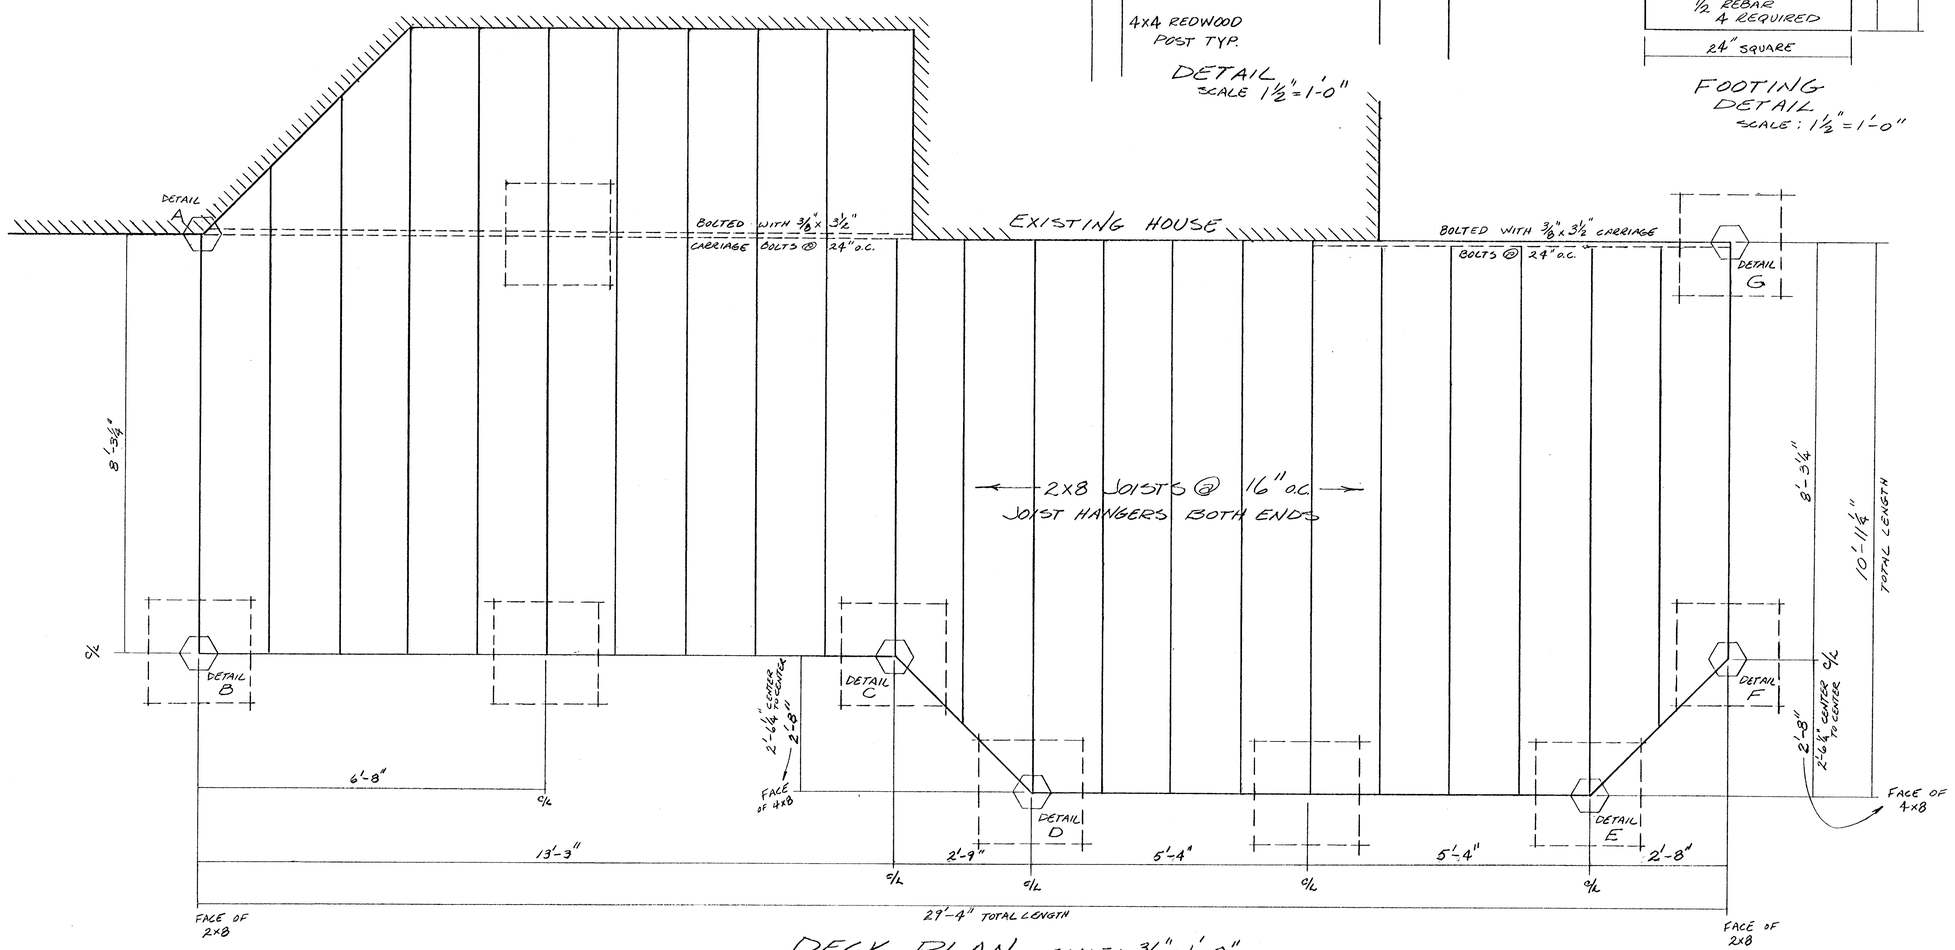

DECK PLAN SCALE: ¾"=1'-0"

8110-11-A

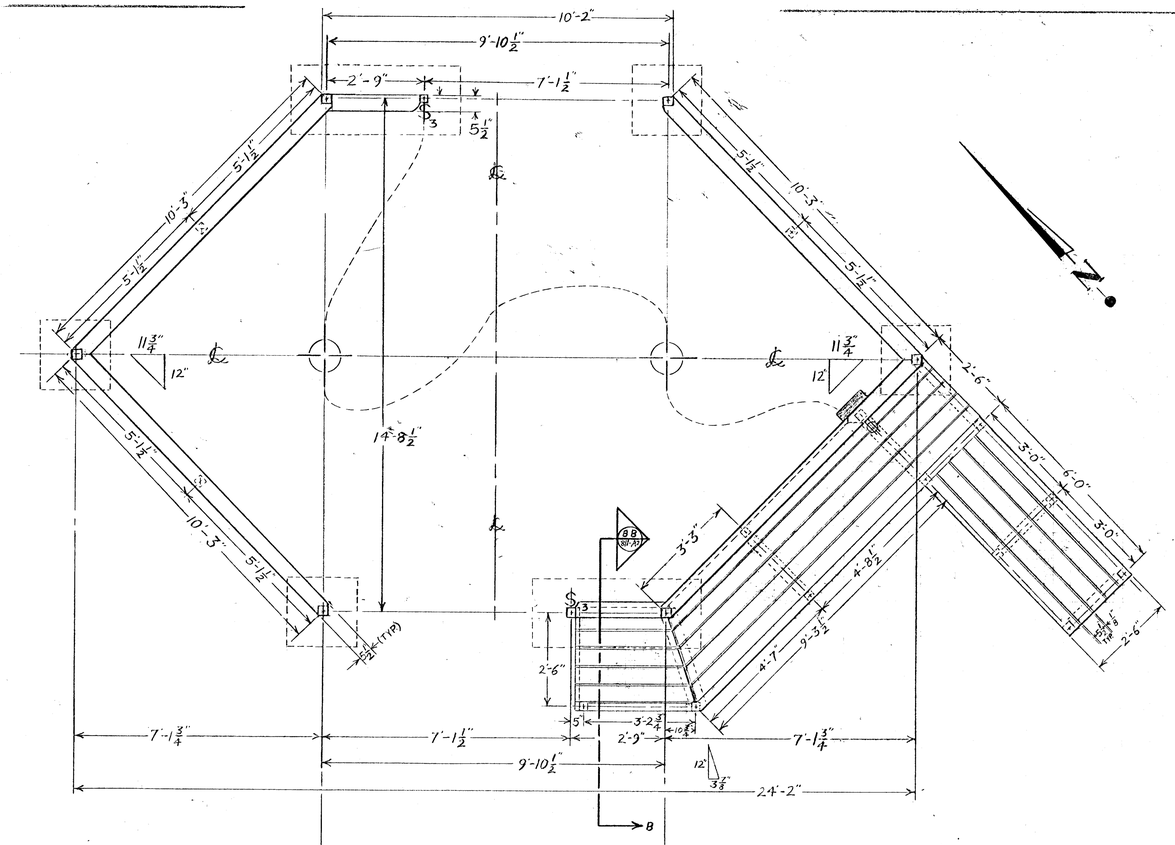

GAZEBO FLOOR PLAN

SCALE 1/2" = 1'-0"

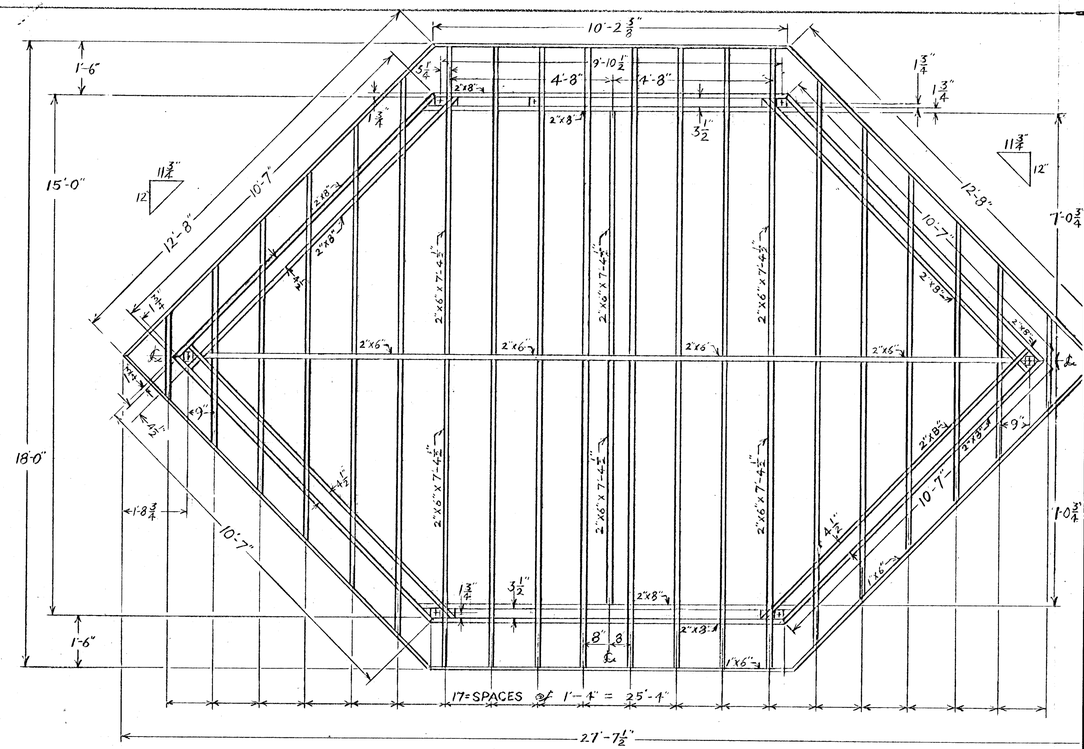

ROOF PLAN

NOTE:
1/2" EXTERIOR PLYWOOD & SHINGLES - NOT SHOWN

NOTE:
ALL 4"x4" POST ARE PRESSUR TREATED FURR- ALL LUMBER WILL BE STAINED TO RESEMBLE REDWOOD.

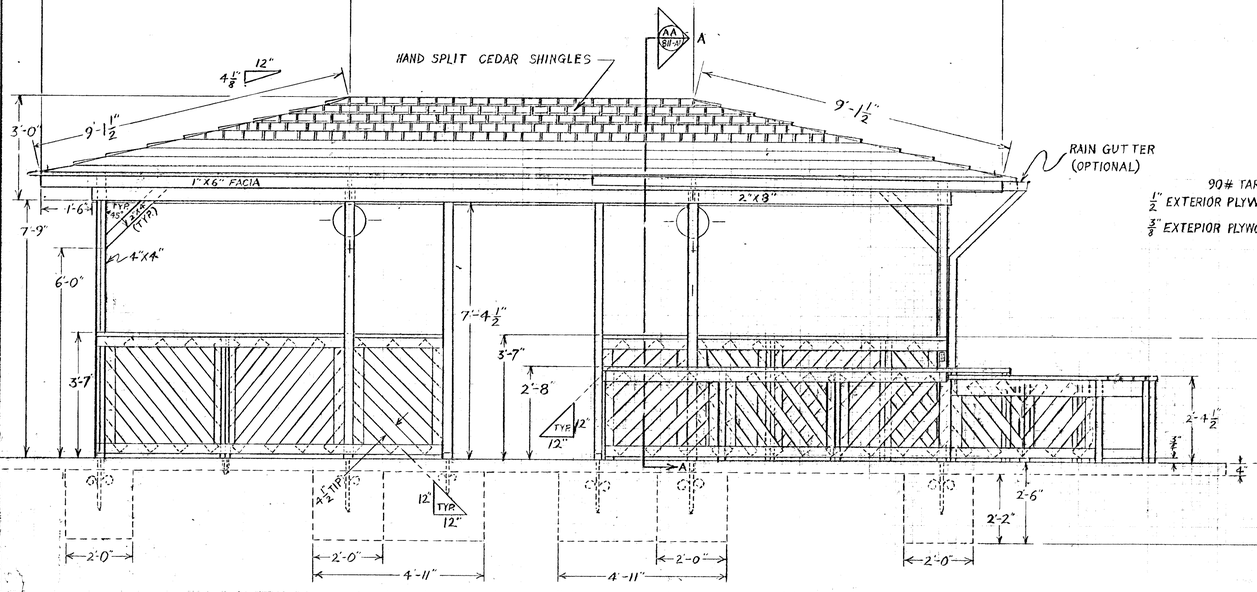

FRONT ELEVATION

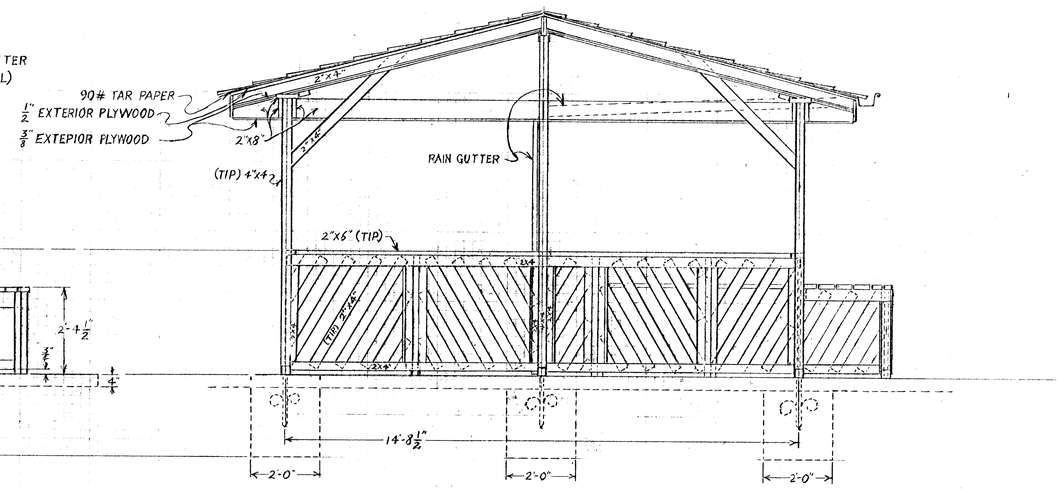

SECTION A-A

DRAWN BY =
DATE DRAWN = 1991
APPROVED BY =
DATE APPROVED =
ENGINEER =
SCALE = 1/4" = 1'-0"
REVISIONS

FACILITIES ENGINEERING

ARNG GARRISON CAMP WILLIAMS
RFD #1, RIVERTON, UTAH 84065-4999

TITLE:
GAZEBO
GENERAL'S
HOUSE

DRAWING NO.
811-A1

8110-12-A

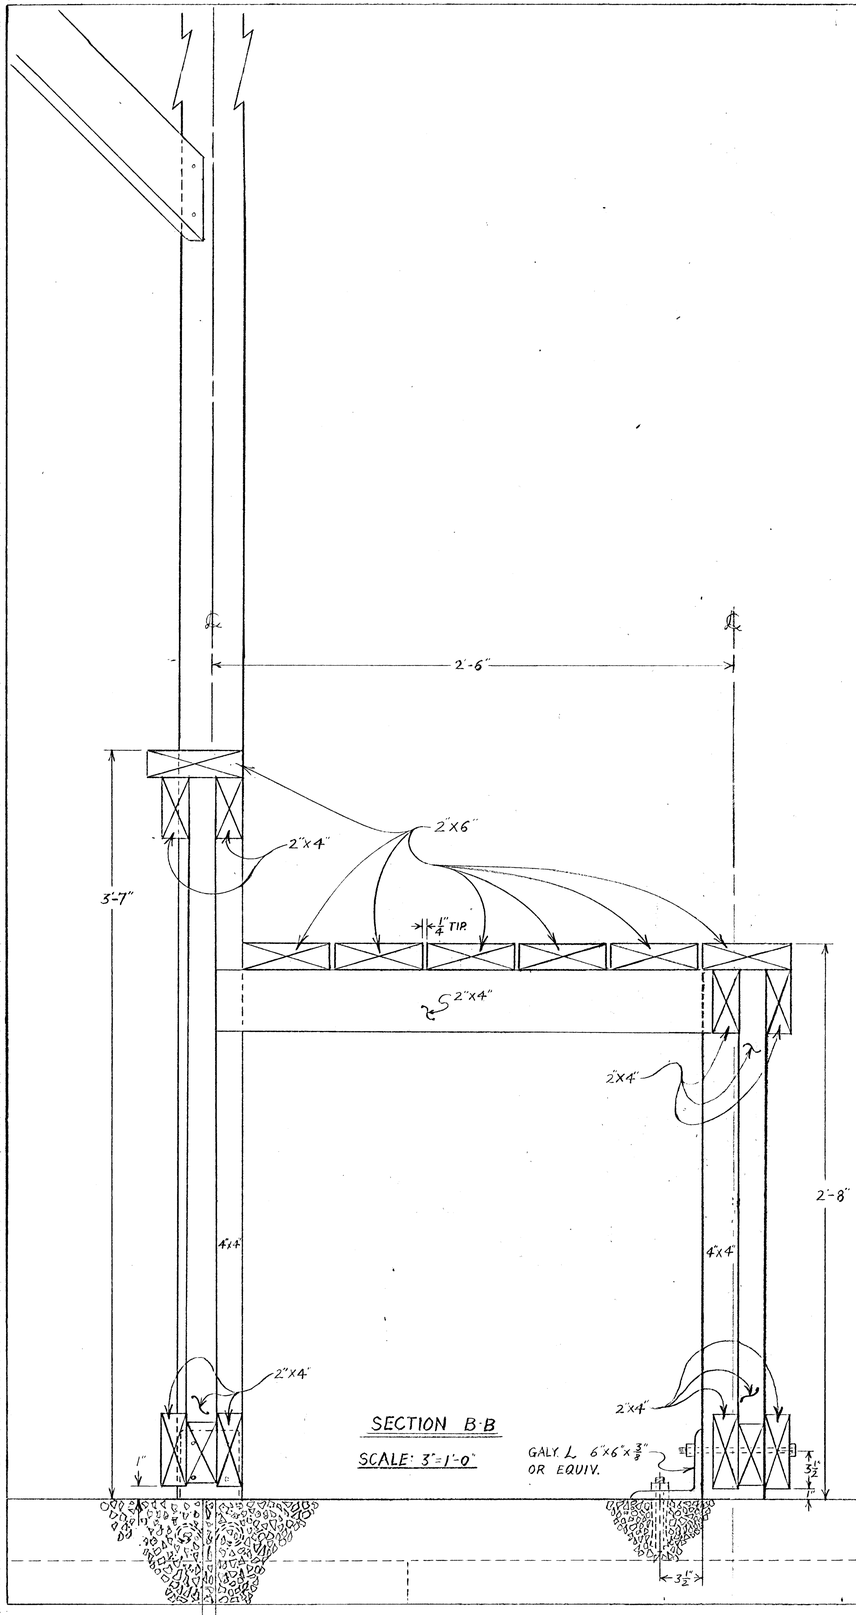

SECTION B-B

SCALE: 3"=1'-0"

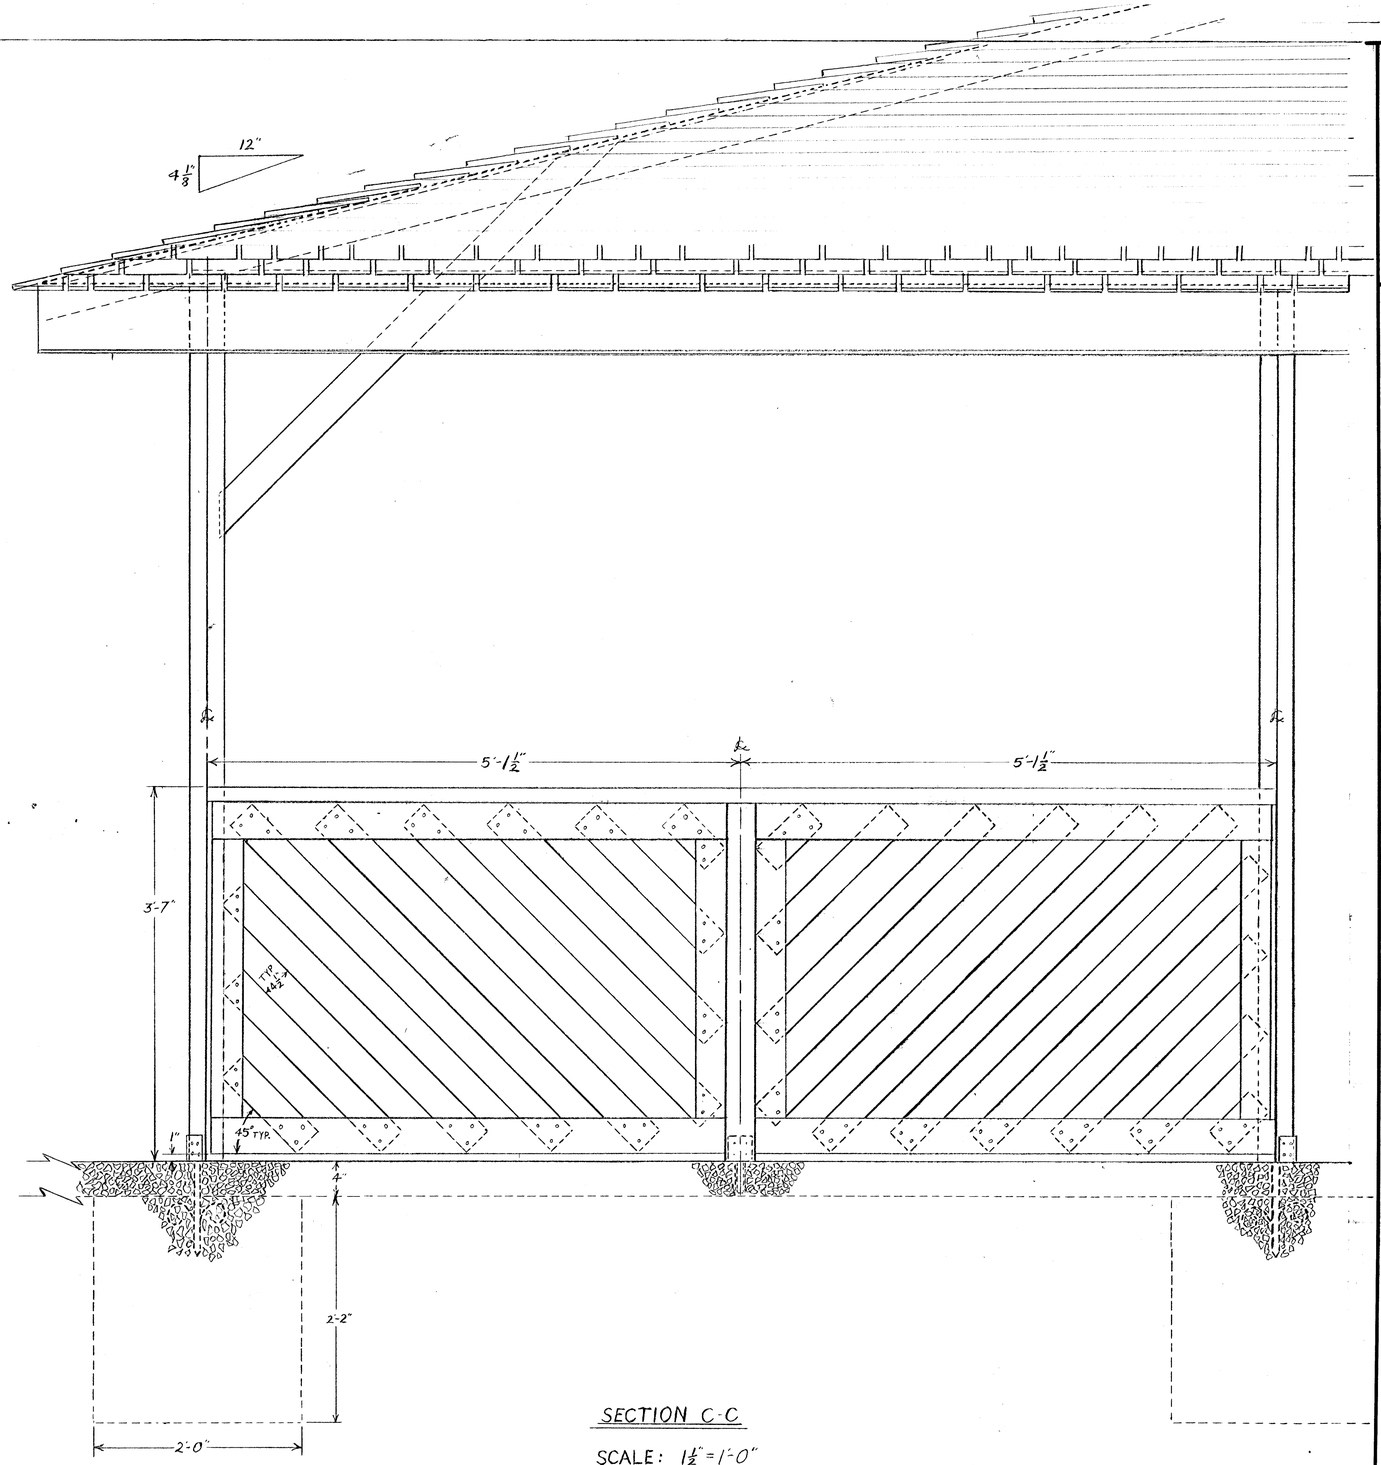

SECTION C-C

SCALE: 1 1/2"=1'-0"

REVISIONS	DRAWN BY =	DATE DRAWN =	APPROVED BY =	DATE APPROVED =
		ENGINEER =	SCALE =	

FACILITIES ENGINEERING

ARNG GARRISON CAMP WILLIAMS

RFD #1, RIVERTON, UTAH 84065-4999

TITLE: GAZEBO GENERAL'S HOUSE

DRAWING NO. 811-A2

811-12-A

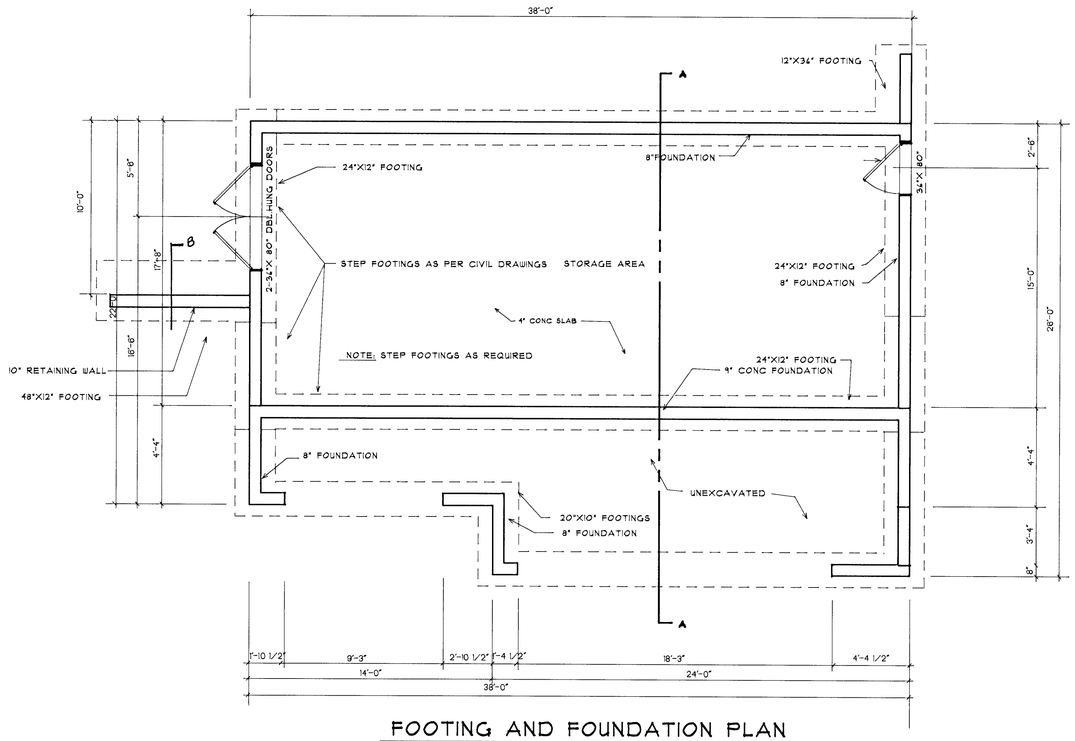

FOOTING AND FOUNDATION PLAN

SCALE: 1/4"=1'-0"

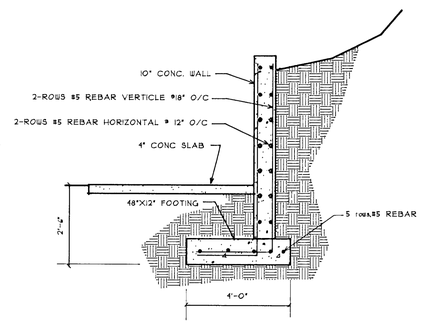

RETAINING WALL DETAIL-B

Camp W. G. Williams, Utah
Utah Army National Guard
Facilities and Engineering
"A Communities of Excellence" - "User Friendly"

PROJECT:
BUILDING #811-ADDITION

SHEET TITLE:
FOOTING & FOUNDATION PLAN

APPROVALS:			
AASDM:	FACILITIES	STATE:	DRAWN BY: GTD
DSMS:			
DATE:	OCT '14		

SHEET NO.
A-1

8110-14-A

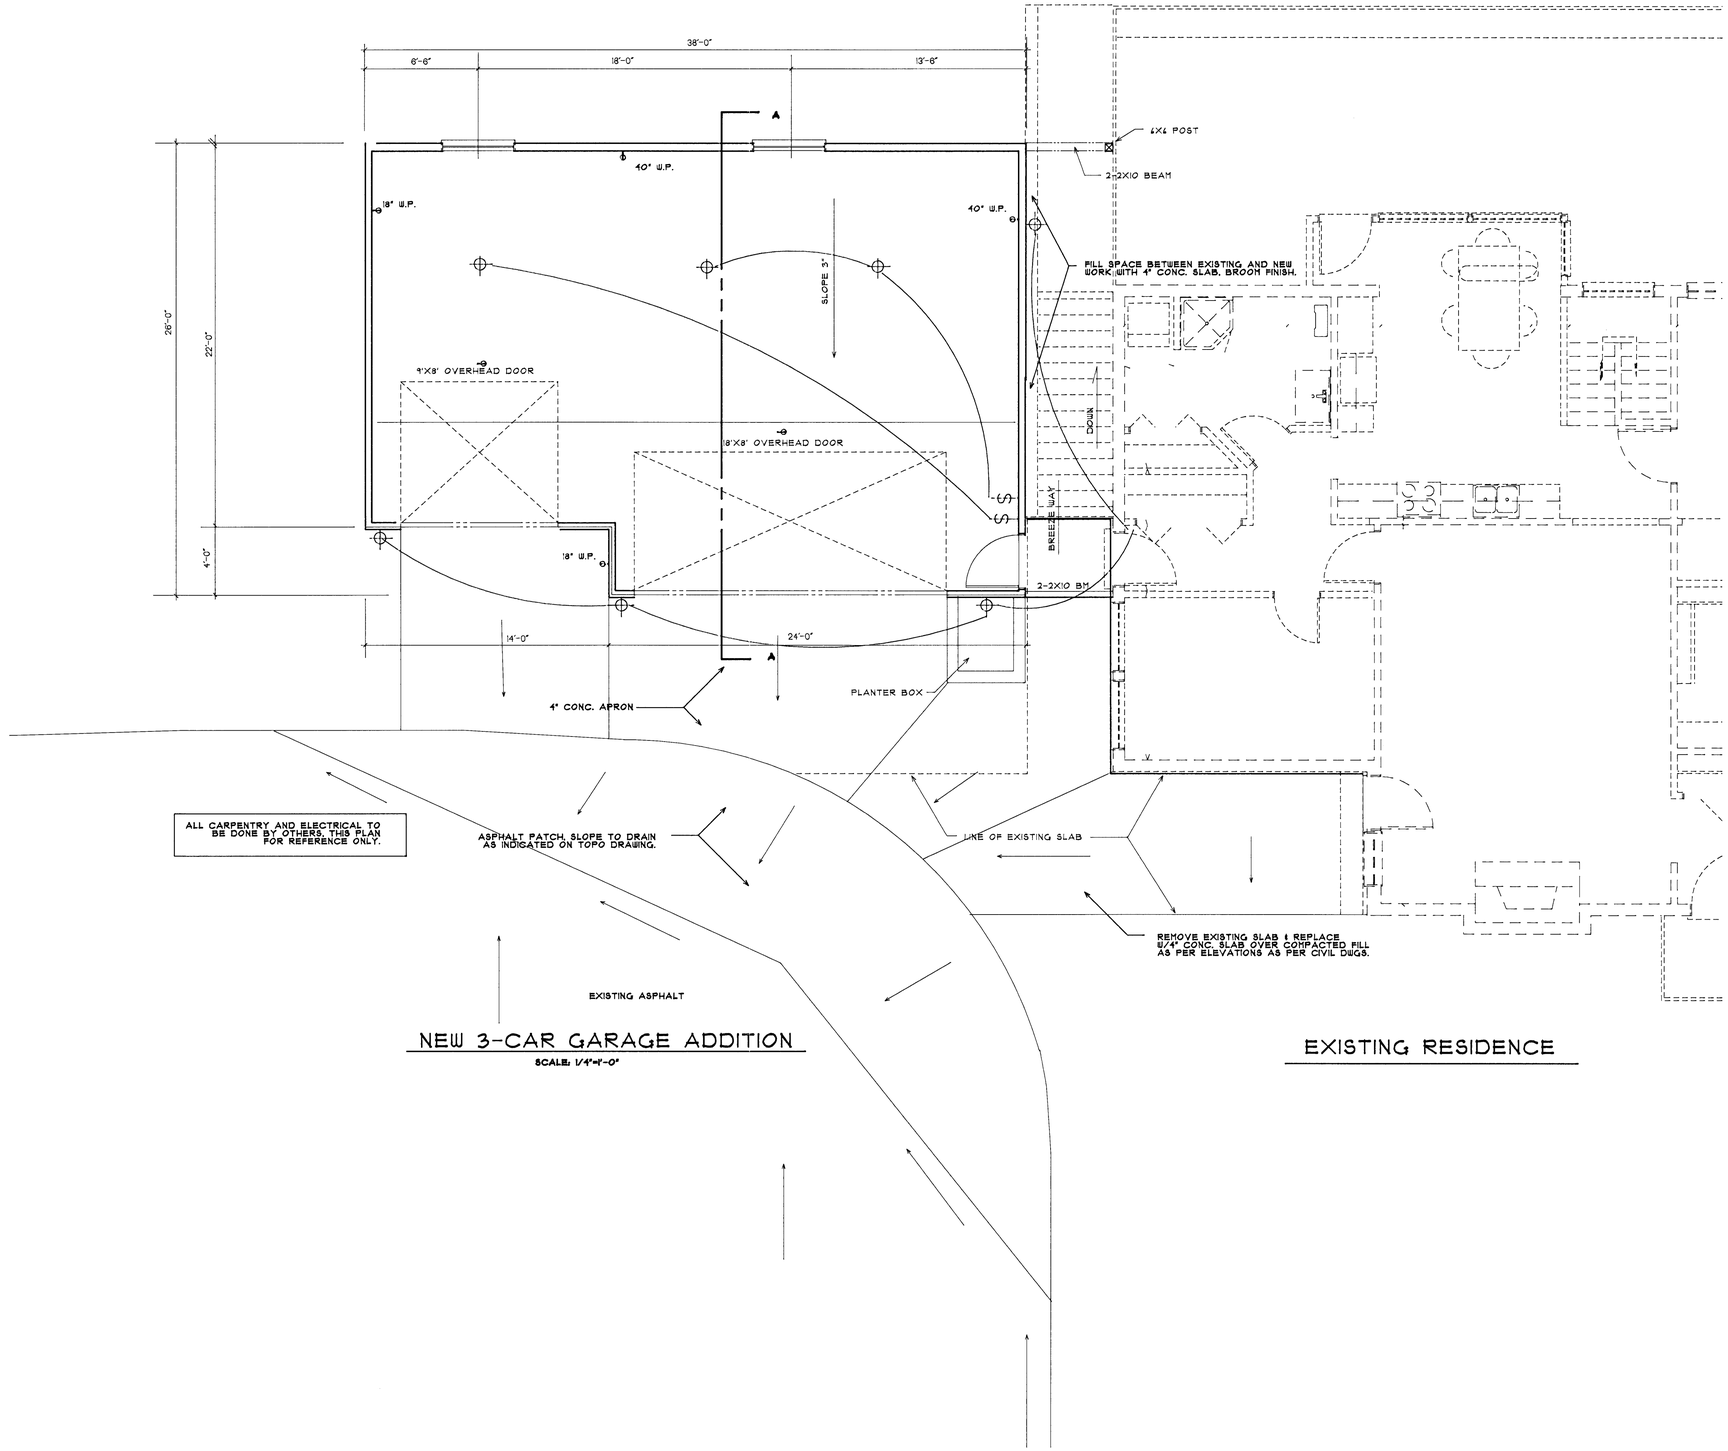

NEW 3-CAR GARAGE ADDITION

SCALE: 1/4"=1'-0"

EXISTING RESIDENCE

Camp W. G. Williams, Utah
Utah Army National Guard
Facilities and Engineering
"A Communities of Excellence"—"User Friendly"

PROJECT:
BUILDING #811 ADDITION

SHEET TITLE:
GARAGE FLOOR PLAN

APPROVALS:
AGCW:
FACILITIES:
DEH:
STATE:
DATE: OCT '14
DRAWN BY: GTD

SHEET NO.
A-2

811C-13-A

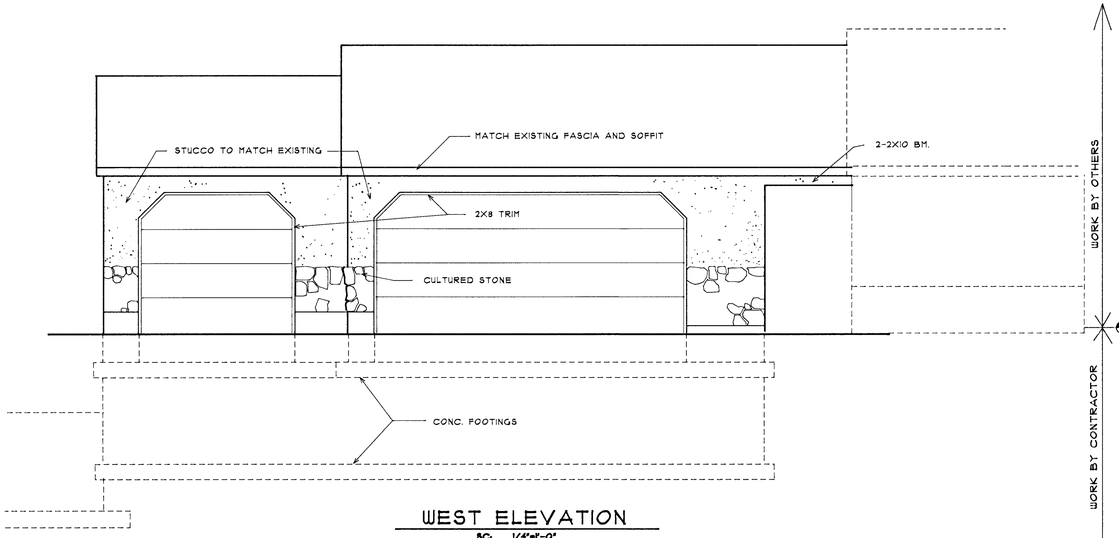

WEST ELEVATION
SC: 1/4"=1'-0"

WORK BY OTHERS

WORK BY CONTRACTOR

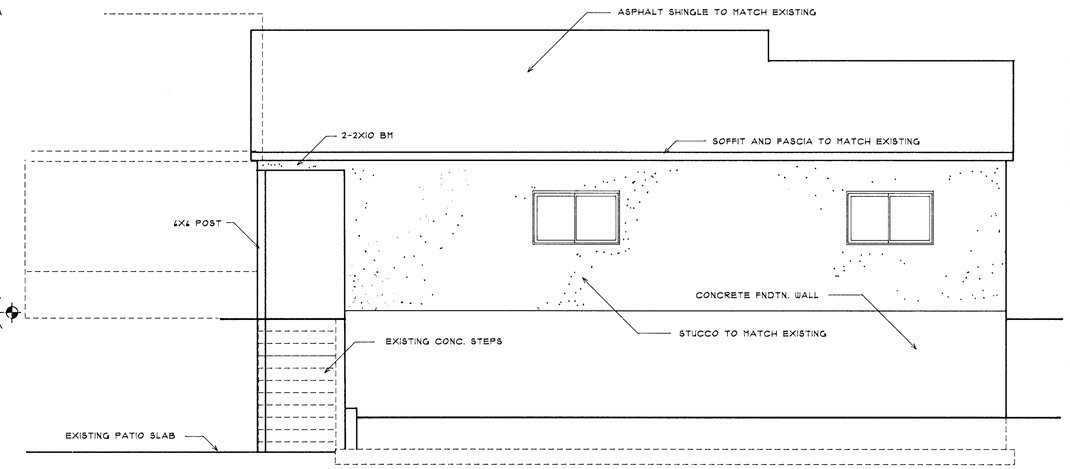

EAST ELEVATION
SC: 1/4"=1'-0"

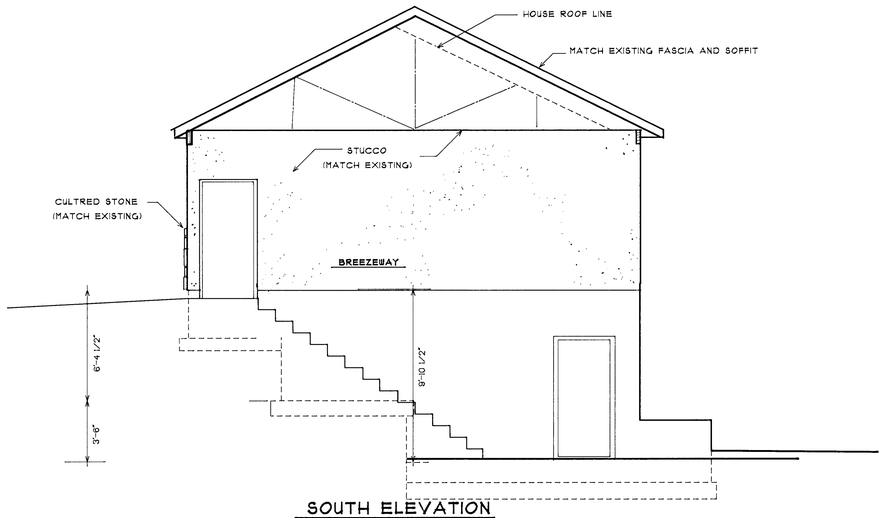

SOUTH ELEVATION
SCALE: 1/4"=1'-0"

WORK BY OTHERS

WORK BY CONTRACTOR

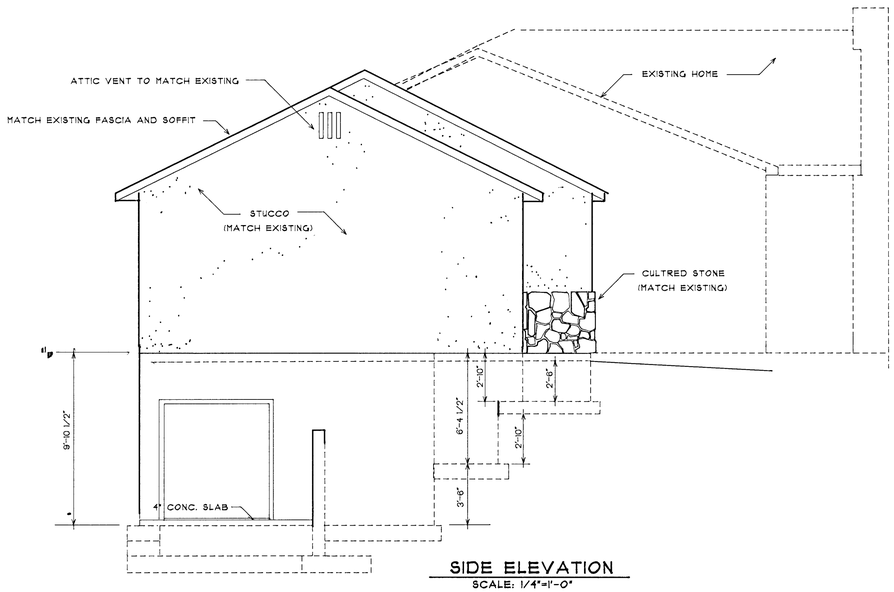

SIDE ELEVATION
SCALE: 1/4"=1'-0"

Camp W. G. Williams, Utah
Utah Army National Guard
Facilities and Engineering
"A Communities of Excellence" - "User Friendly"

PROJECT:
BUILDING #811 ADDITION

SHEET TITLE:
ELEVATIONS

APPROVALS:		STATE:	DRAWN BY: GTD
AGCW:	FACILITIES:		
DEH:		DATE: OCT '14	

SHEET NO.
A-3

811C-18-A

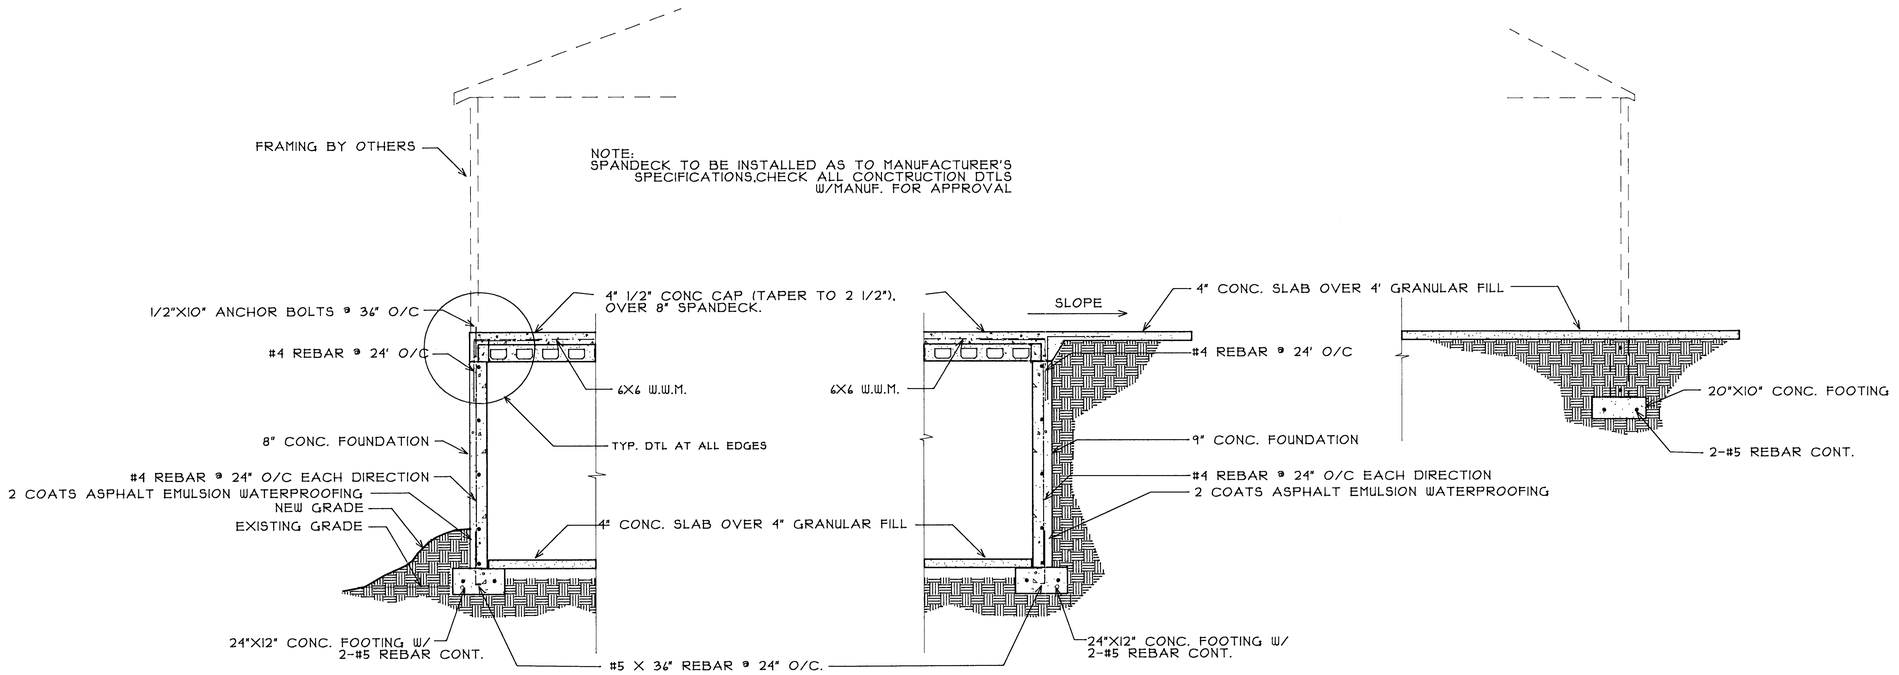

CROSS-SECTION-A

SCALE: 3/8'=1'-0"

Camp W. G. Williams, Utah
Utah Army National Guard
Facilities and Engineering
"A Communities of Excellence"---"User Friendly"

PROJECT:
BUILDING #811 ADDITION

SHEET TITLE:
CROSS SECTION

APPROVALS:
AGCW:
FACILITIES
DEH:
STATE:
DATE: OCT 91
DRAWN BY: GTD

SHEET NO.
A-4

8/11 - 17 - A