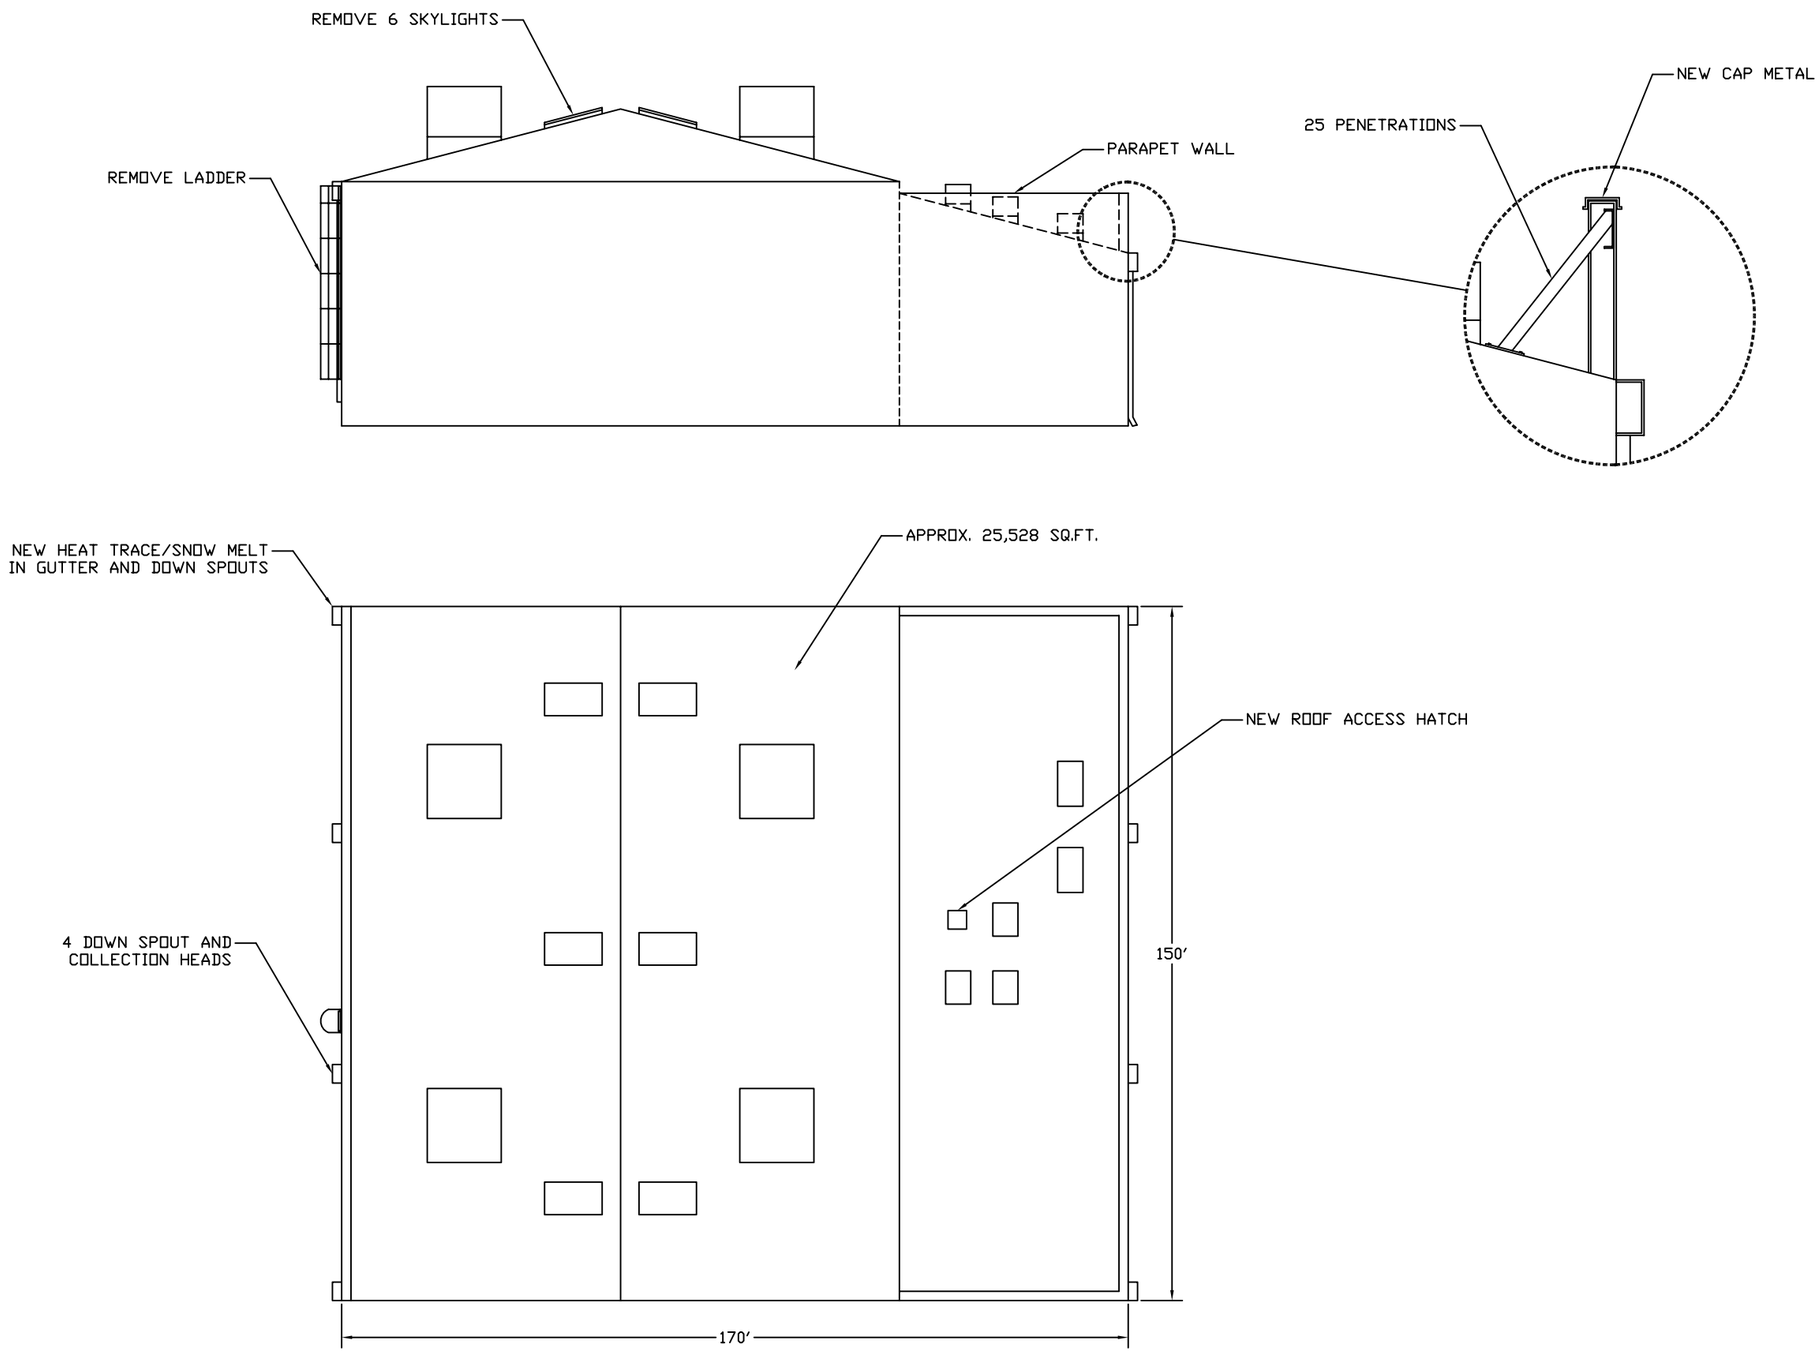

State of Utah
Department of Administrative Services

Division of Facilities
Construction & Management
4110 State Office Building
Salt Lake City, Utah 84114
Phone: (801) 538 - 3018
Fax: (801) 538 - 3267

http://dfcm.utah.gov

CREATED BY:

BUILDING NAME:

PROJECT TITLE:

PROVO HANGAR "B"

MARK	DATE	DESCRIPTION

ISSUE TYPE:

ISSUE DATE: 2/5/08

DFCM PROJECT NO: DFCM#
CAD PROJECT NO:
CAD DWG FILE:
DRAWN BY: LVD
CHK'D BY:
COPYRIGHT: CPYRT

SHEET TITLE

SHEET NUMBER

RF1

SHEET 1 OF 1