PROJECT NO.	SHEET NO.
08299510	1

ISSUE DATE 12-11-2008

STATE OF UTAH
DIVISION OF FACILITIES CONSTRUCTION AND MANAGEMENT

KODACHROME STATE PARK

MAIN ROAD ASPHALT and SLURRY REPAIRS

DFCM PROJECT NO. 08299510

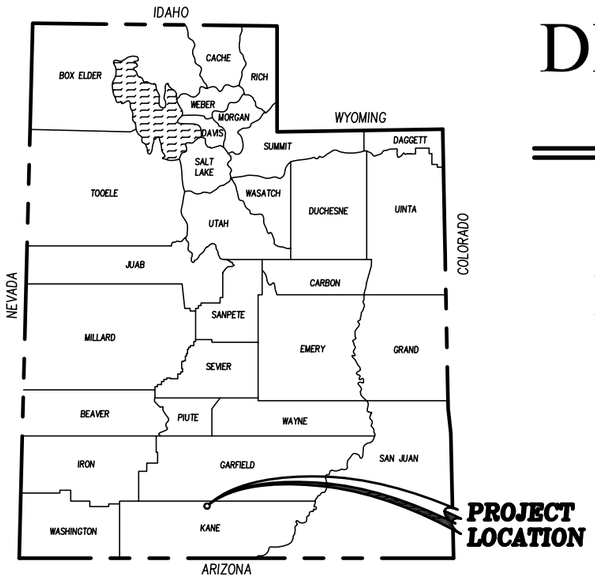

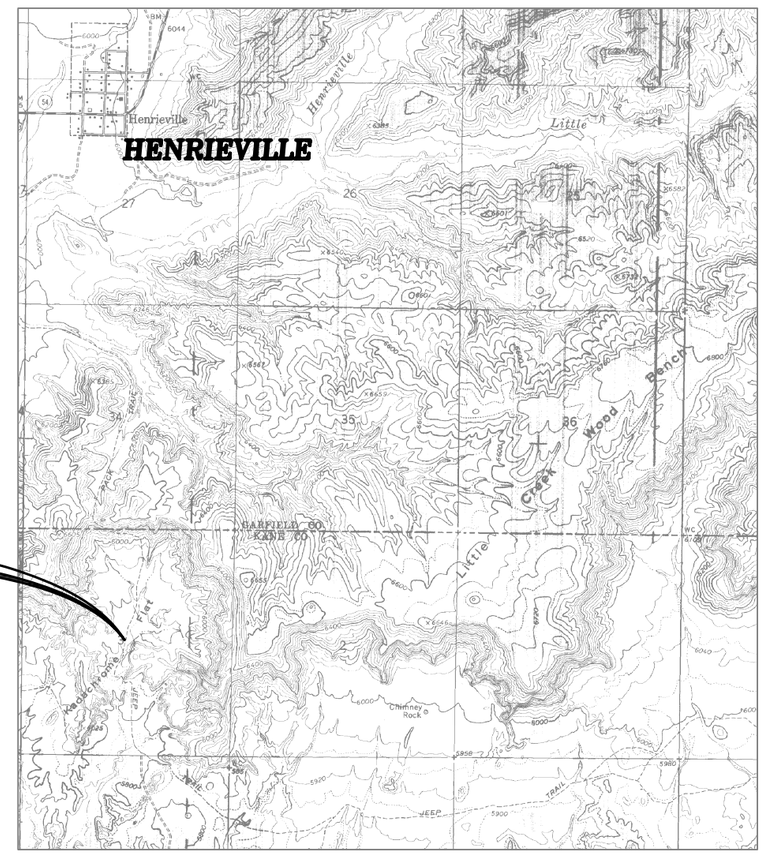

PROJECT LOCATION

N

KODACHROME STATE PARK

RECOMMENDED FOR APPROVAL:

PROJECT ENGINEER — DATE 12-08-08

REGISTERED PROFESSIONAL ENGINEER No. 146602 CRAIG E. JOHANSEN STATE OF UTAH

APPROVALS:

STATE OF UTAH DFCM — DATE 12-09-08

UTAH STATE DIVISION OF PARKS AND RECREATION — DATE 12-09-08

johansen & tuttle ENGINEERING INC.
BOX 487, CASTLE DALE, UTAH 84513 (435) 381-2523
FAX (435) 381-2522 email jt@etv.net

INDEX TO SHEETS

SHEET	DESCRIPTION
1	TITLE SHEET
2	INDEX TO SHEETS, SUMMARY OF ITEMS AND TYPICAL SECTION
3	ACCESSIBLE PARKING DETAIL
4	KEY TO PLAN SHEETS
5	PLAN SHEET
6	PLAN SHEET
7	PLAN SHEET
8	PLAN SHEET
9	PLAN SHEET
10	PLAN SHEET
11	PLAN SHEET
12	PAINTING SHEET

SUMMARY OF ITEMS

ITEM	DESCRIPTION	UNIT	QUANTITY
1	MOBILIZATION	LUMP	1
2	SLURRY SEAL TYPE II	SQ. YD.	25475
3	POT HOLE REPAIR	SQ. FT.	6820
4	PAVEMENT MARKING PAINT	LUMP	1

ALTERNATIVE ADDITIVE #1

ITEM	DESCRIPTION	UNIT	QUANTITY
2	SLURRY SEAL TYPE II	SQ. YD.	2910

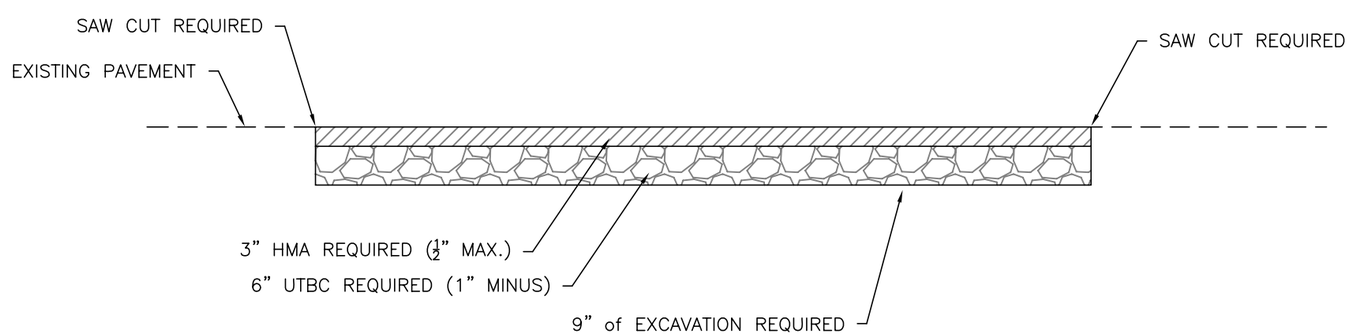

POT HOLE REPAIR
TYPICAL SECTION

DESIGNED HRT	10-08	CHECKED CEJ	10-08
DRAWN LMS	10-08	CHECKED HRT	10-08
SURVEYED BHT	10-08	CHECKED LMS	10-08
R.O.W.		CHECKED	

johansen & tuttle ENGINEERING INC.
BOX 487, CASTLE DALE, UTAH 84513 (435) 381-2523
FAX (435) 381-2522 EMAIL jt@etv.net

STATE of UTAH DFCM
KODACHROME STATE PARK
MAIN ROAD ASPHALT
and SLURRY REPAIRS
PROJECT No. 08299510

INDEX to SHEETS
SUMMARY of ITEMS
and TYPICAL SECTION

PROJECT NO.
08299510

SHEET NO.
2

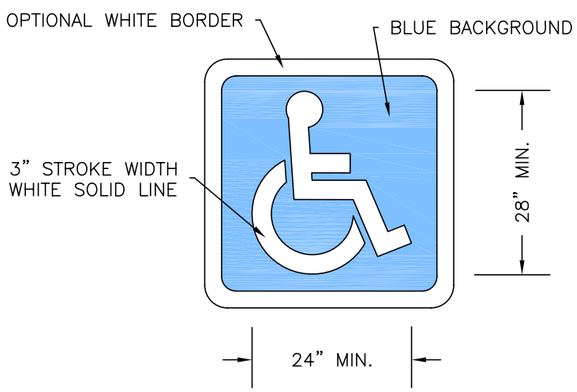

INTERNATIONAL SYMBOL
OF ACCESSIBILITY
PARKING SPACE MARKING

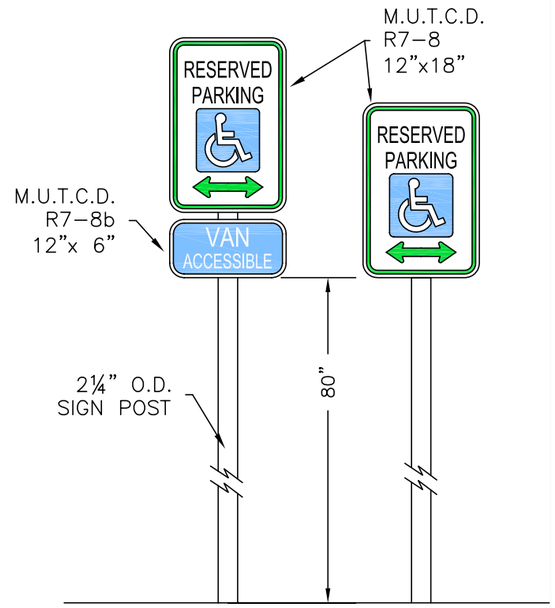

ACCESSIBLE PARKING SIGN
DETAILS

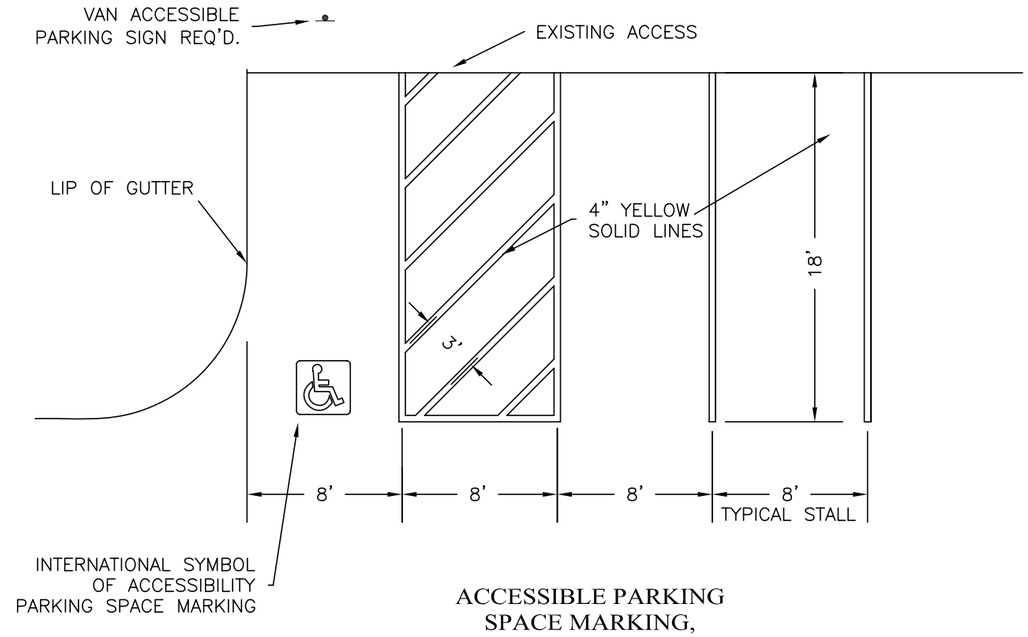

ACCESSIBLE PARKING
SPACE MARKING,
DETAIL A

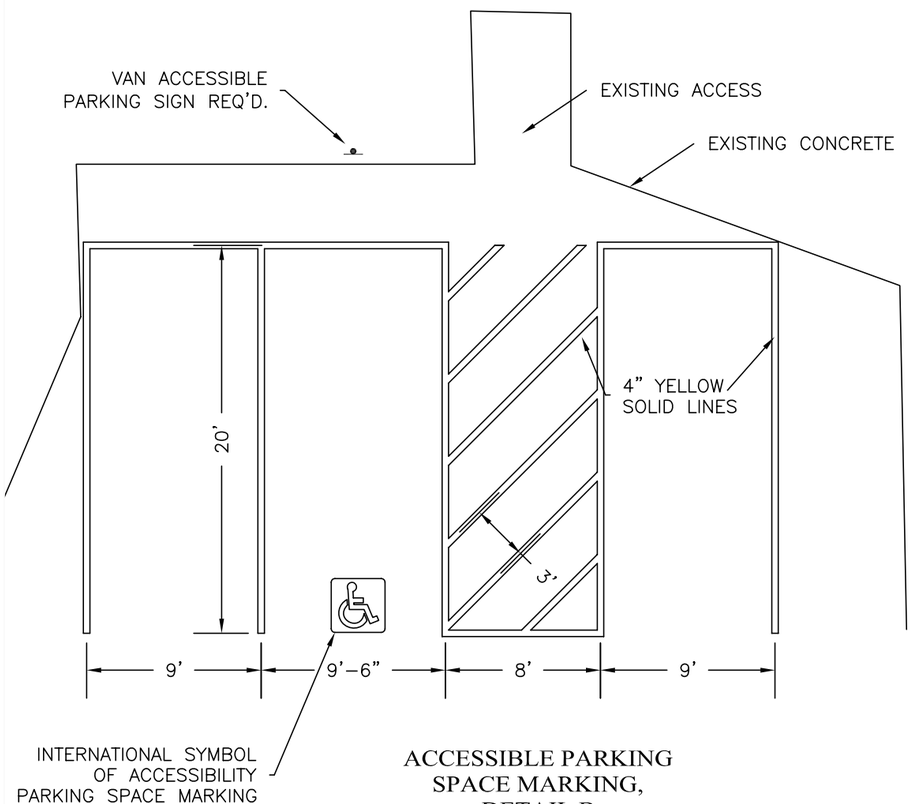

ACCESSIBLE PARKING
SPACE MARKING,
DETAIL B

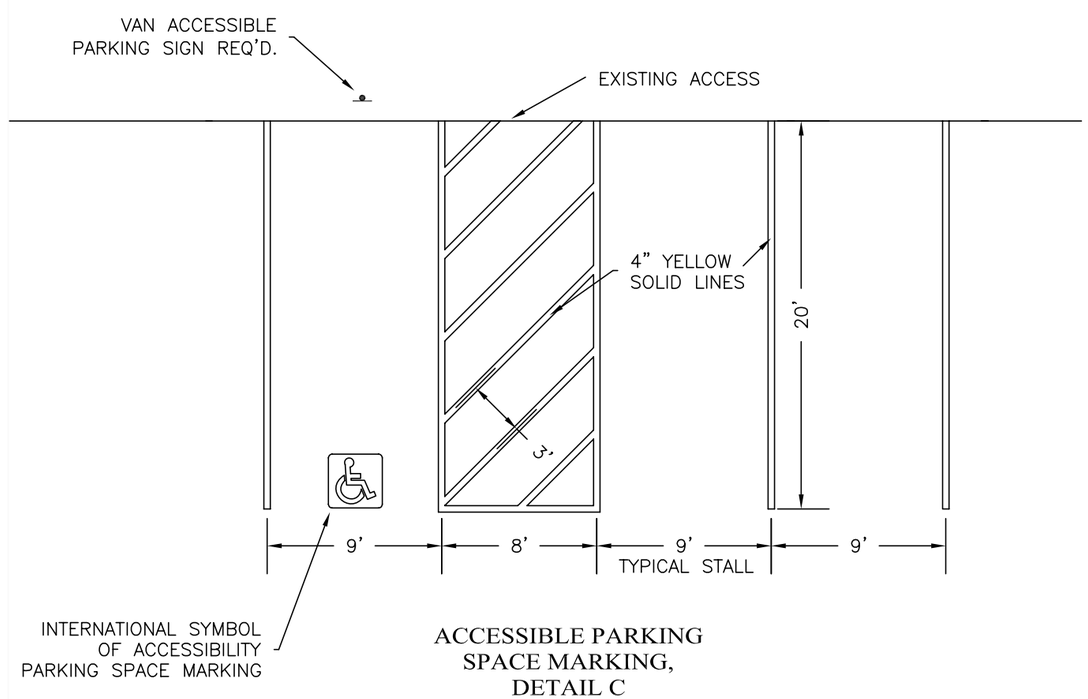

ACCESSIBLE PARKING
SPACE MARKING,
DETAIL C

DESIGNED	HRT	10-08	CHECKED	CEJ 10-08
DRAWN	LMS	10-08	CHECKED	HRT 10-08
SURVEYED	BHT	10-08	CHECKED	LMS 10-08
R.O.W.			CHECKED	

johansen & tuttle ENGINEERING INC.
BOX 487, CASTLE DALE, UTAH 84513 (435) 381-2523
FAX (435) 381-2522 EMAIL jt@etv.net

STATE of UTAH DFCM
KODACHROME STATE PARK
MAIN ROAD ASPHALT
and SLURRY REPAIRS
PROJECT No. 08299510

ACCESSIBLE PARKING
DETAIL

PROJECT NO.
08299510

SHEET NO.
3

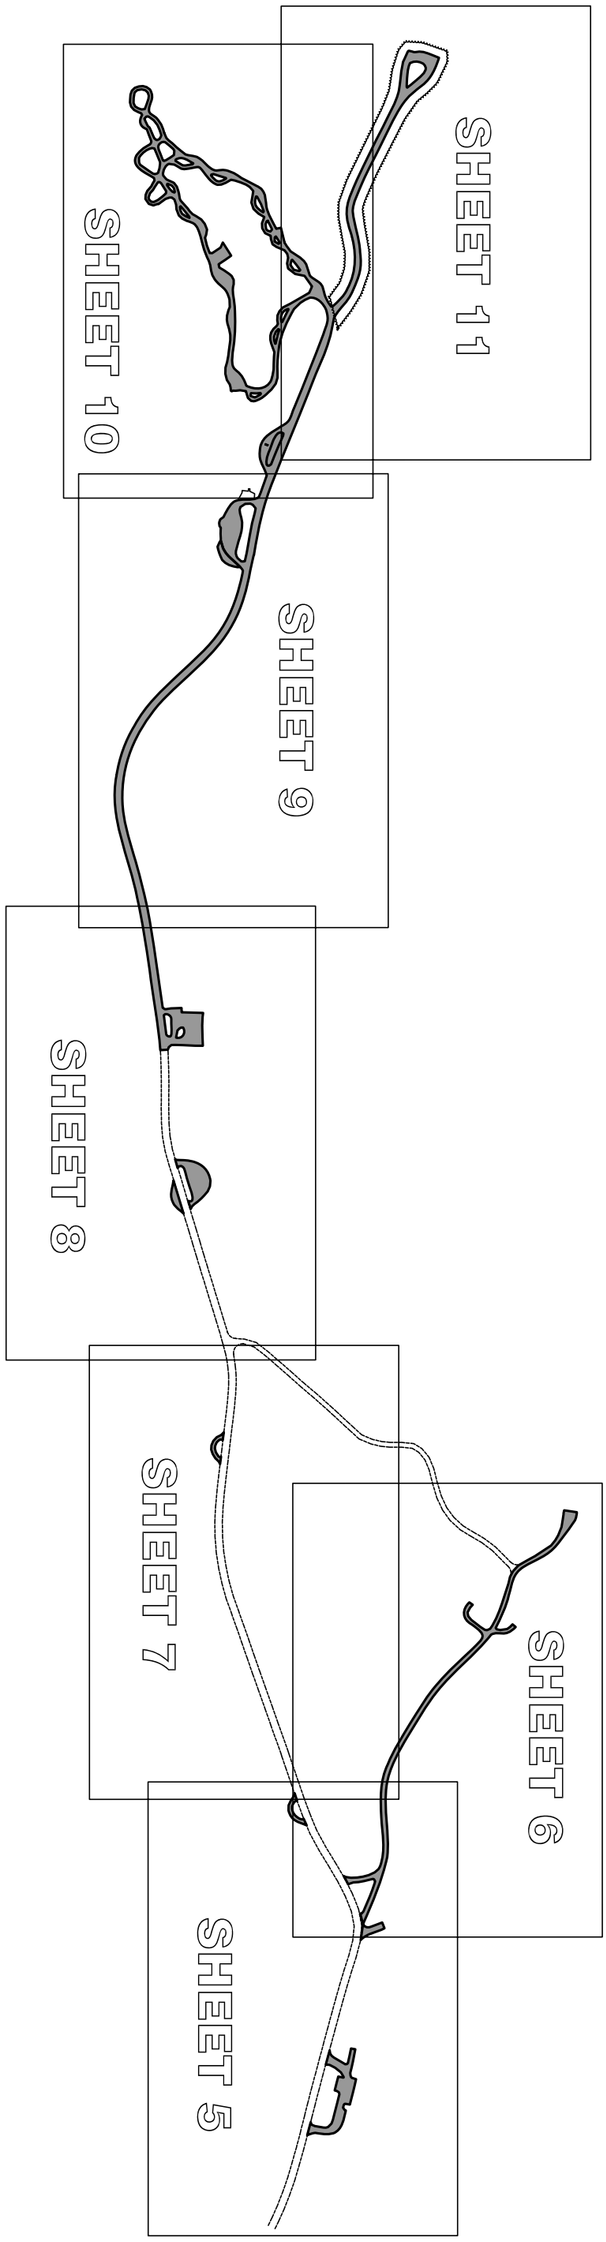

PROJECT NO. 08299510
SHEET NO. 4

KEY TO PLAN SHEETS

STATE of UTAH DFCM
KODACHROME STATE PARK
MAIN ROAD ASPHALT
and SLURRY REPAIRS
PROJECT No. 08299510

johansen & tuttle ENGINEERING INC.
BOX 487, CASTLE DALE, UTAH 84513 (435) 381-2523
FAX (435) 381-2522 EMAIL jt@etv.net

DESIGNED	HRT	10-08	CHECKED	CEJ	10-08
DRAWN	LMS	10-08	CHECKED	HRT	10-08
SURVEYED	BHT	10-08	CHECKED	LMS	10-08
R.O.W.			CHECKED		

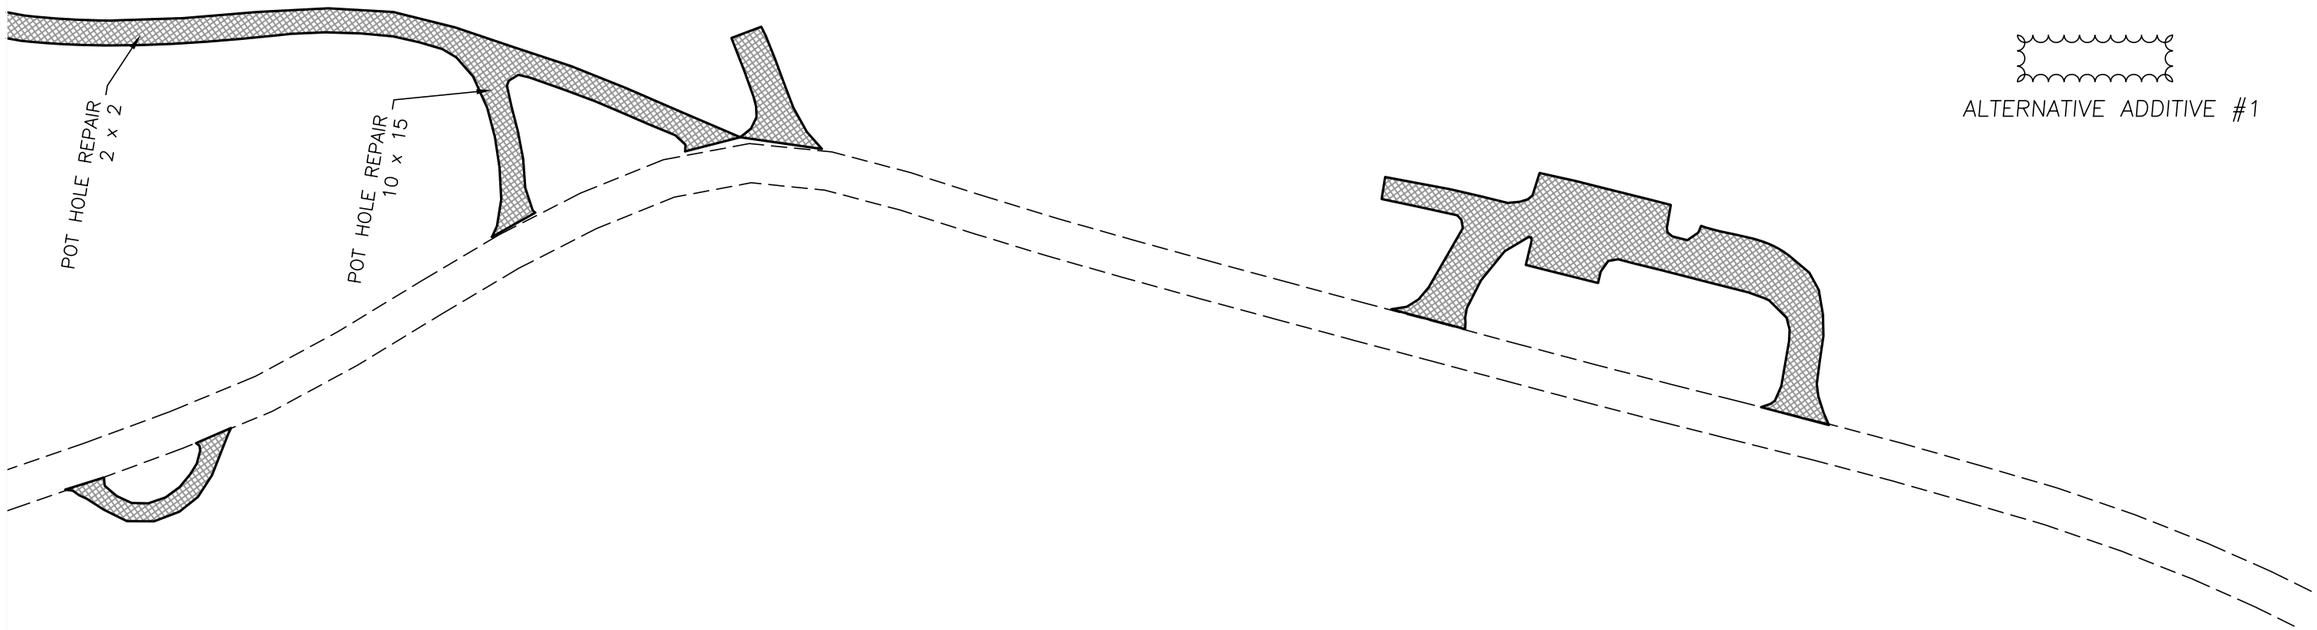

SLURRY SEAL TYPE II REQUIRED

ALTERNATIVE ADDITIVE #1

DESIGNED HRT	10-08	CHECKED CEJ	10-08
DRAWN LMS	10-08	CHECKED HRT	10-08
SURVEYED BHT	10-08	CHECKED LMS	10-08
R.O.W.		CHECKED	

johansen & tuttle ENGINEERING INC.
BOX 487, CASTLE DALE, UTAH 84513 (435) 381-2523
FAX (435) 381-2522 EMAIL jt@etv.net

STATE of UTAH DFCM
KODACHROME STATE PARK
MAIN ROAD ASPHALT
and SLURRY REPAIRS
PROJECT No. 08299510

PLAN SHEET P1

PROJECT NO.
08299510

SHEET NO.
5

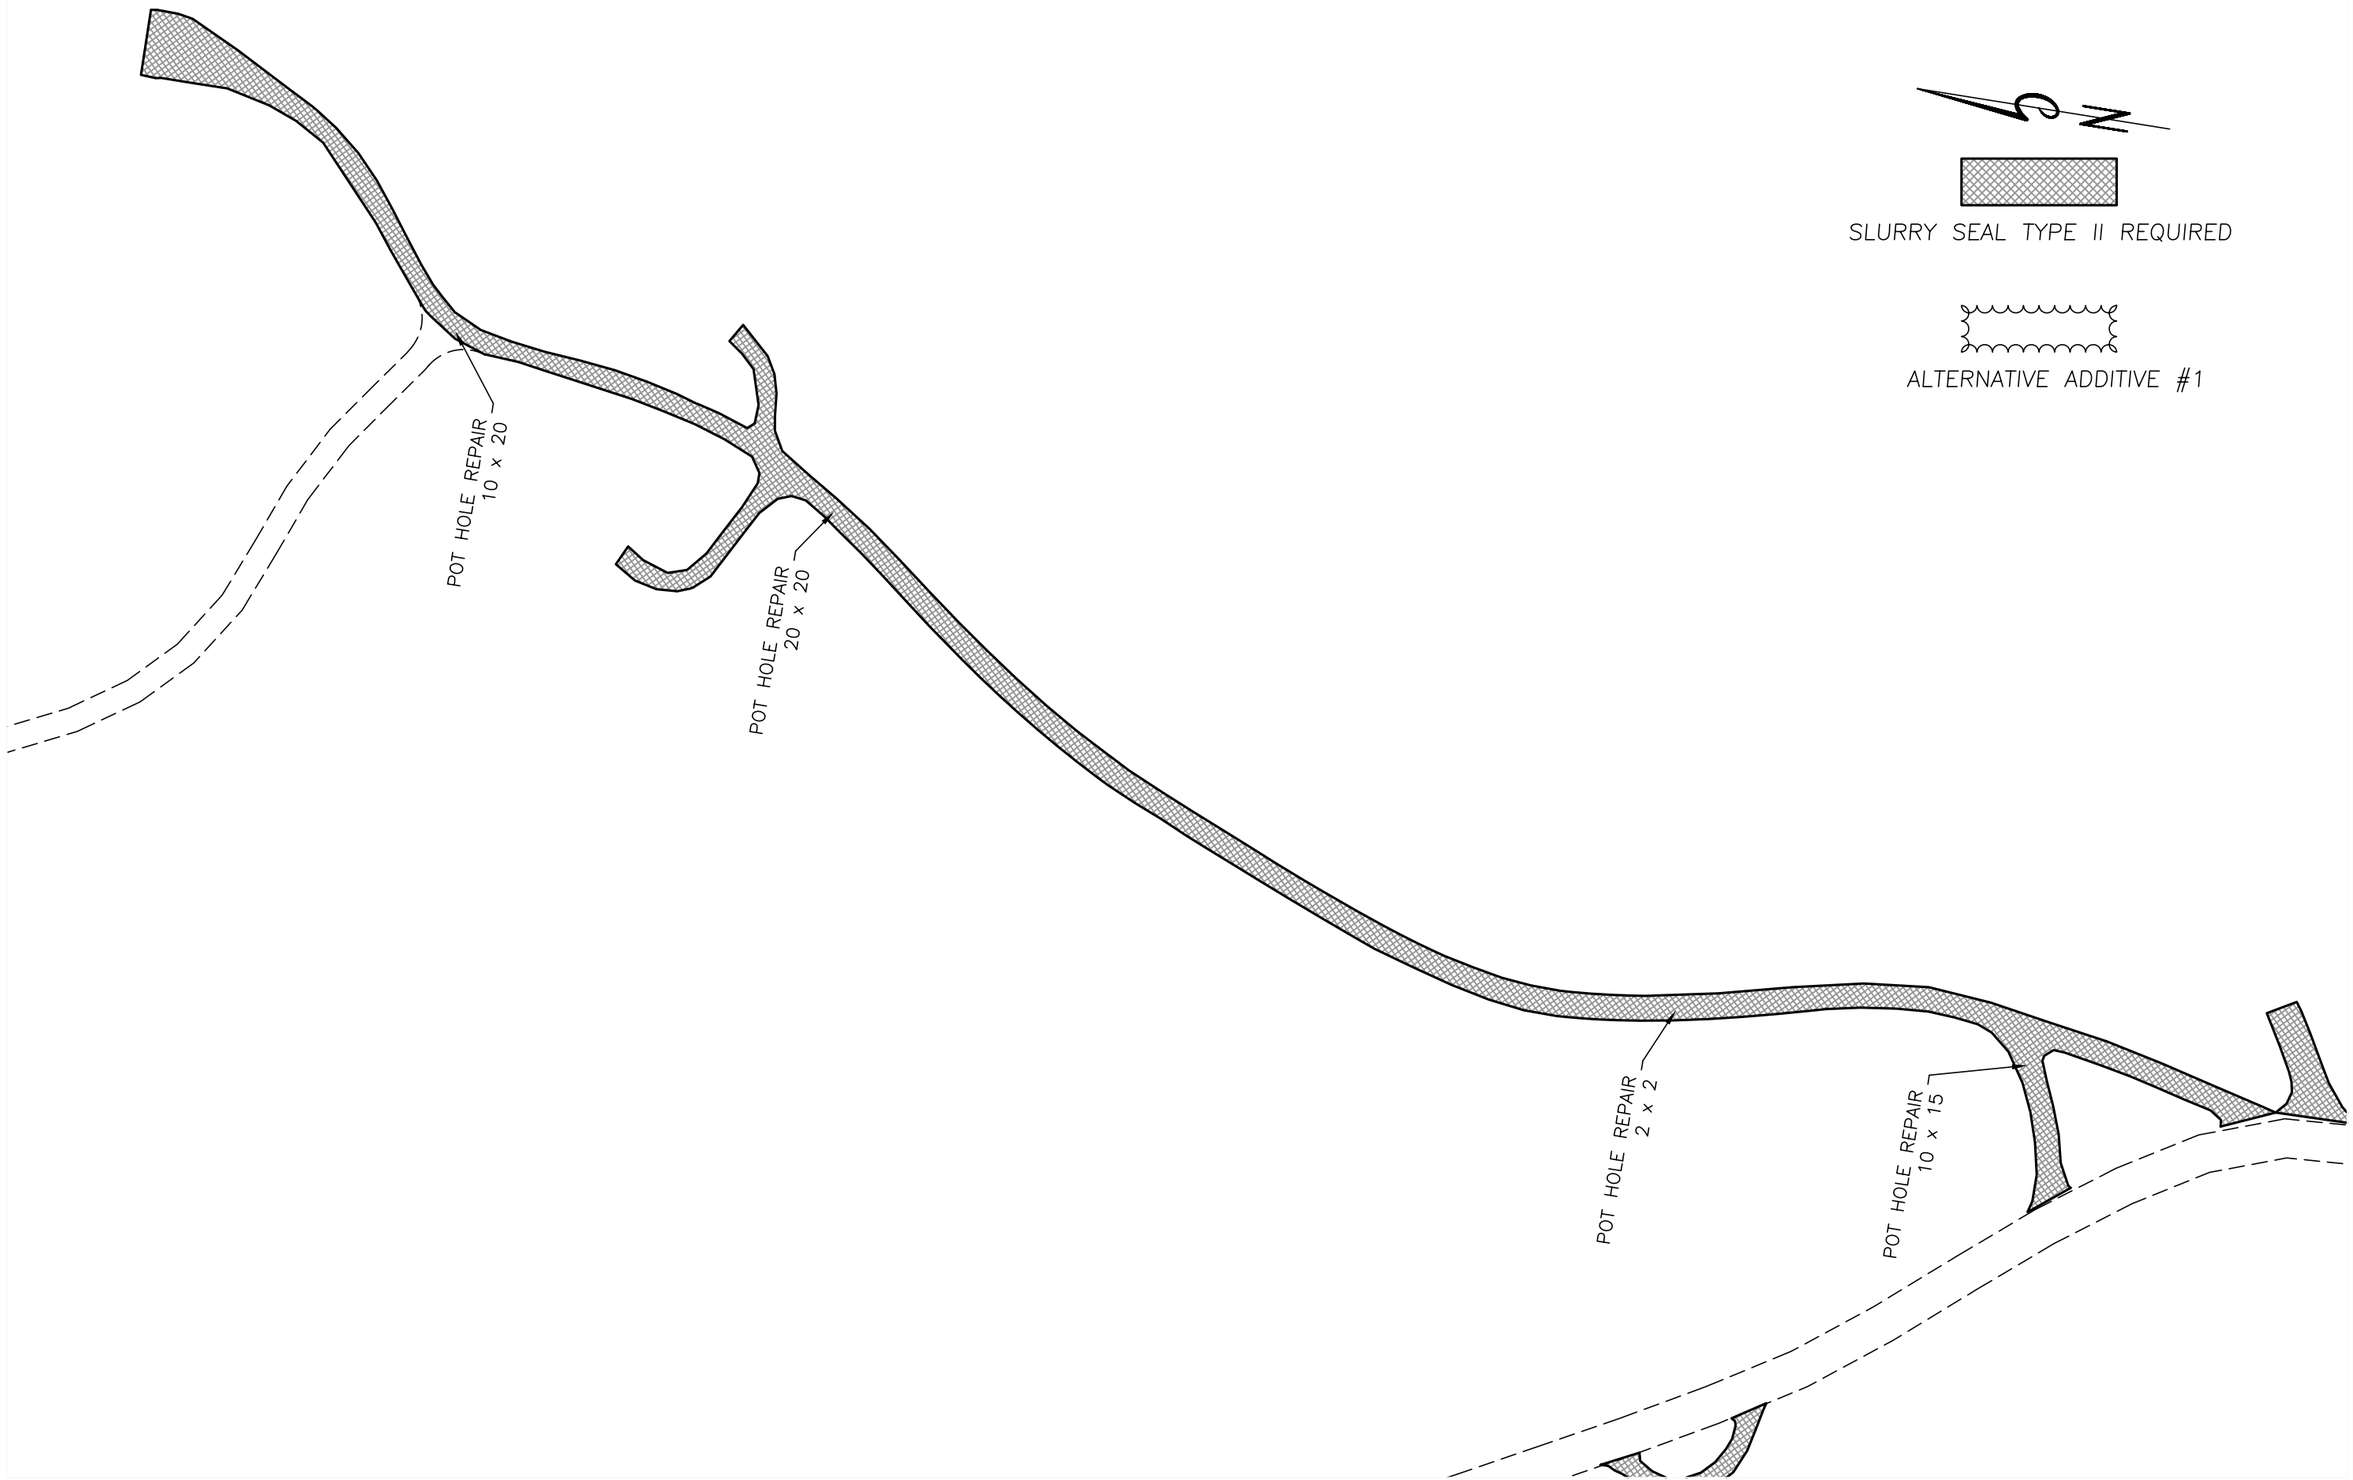

DESIGNED	HRT	10-08	CHECKED	CEJ 10-08
DRAWN	LMS	10-08	CHECKED	HRT 10-08
SURVEYED	BHT	10-08	CHECKED	LMS 10-08
R.O.W.			CHECKED	

johansen & tuttle ENGINEERING INC.
BOX 487, CASTLE DALE, UTAH 84513 (435) 381-2523
FAX (435) 381-2522 EMAIL jt@etv.net

STATE of UTAH DFCM
KODACHROME STATE PARK
MAIN ROAD ASPHALT
and SLURRY REPAIRS
PROJECT No. 08299510

PLAN SHEET P2

PROJECT NO.
08299510

SHEET NO.
6

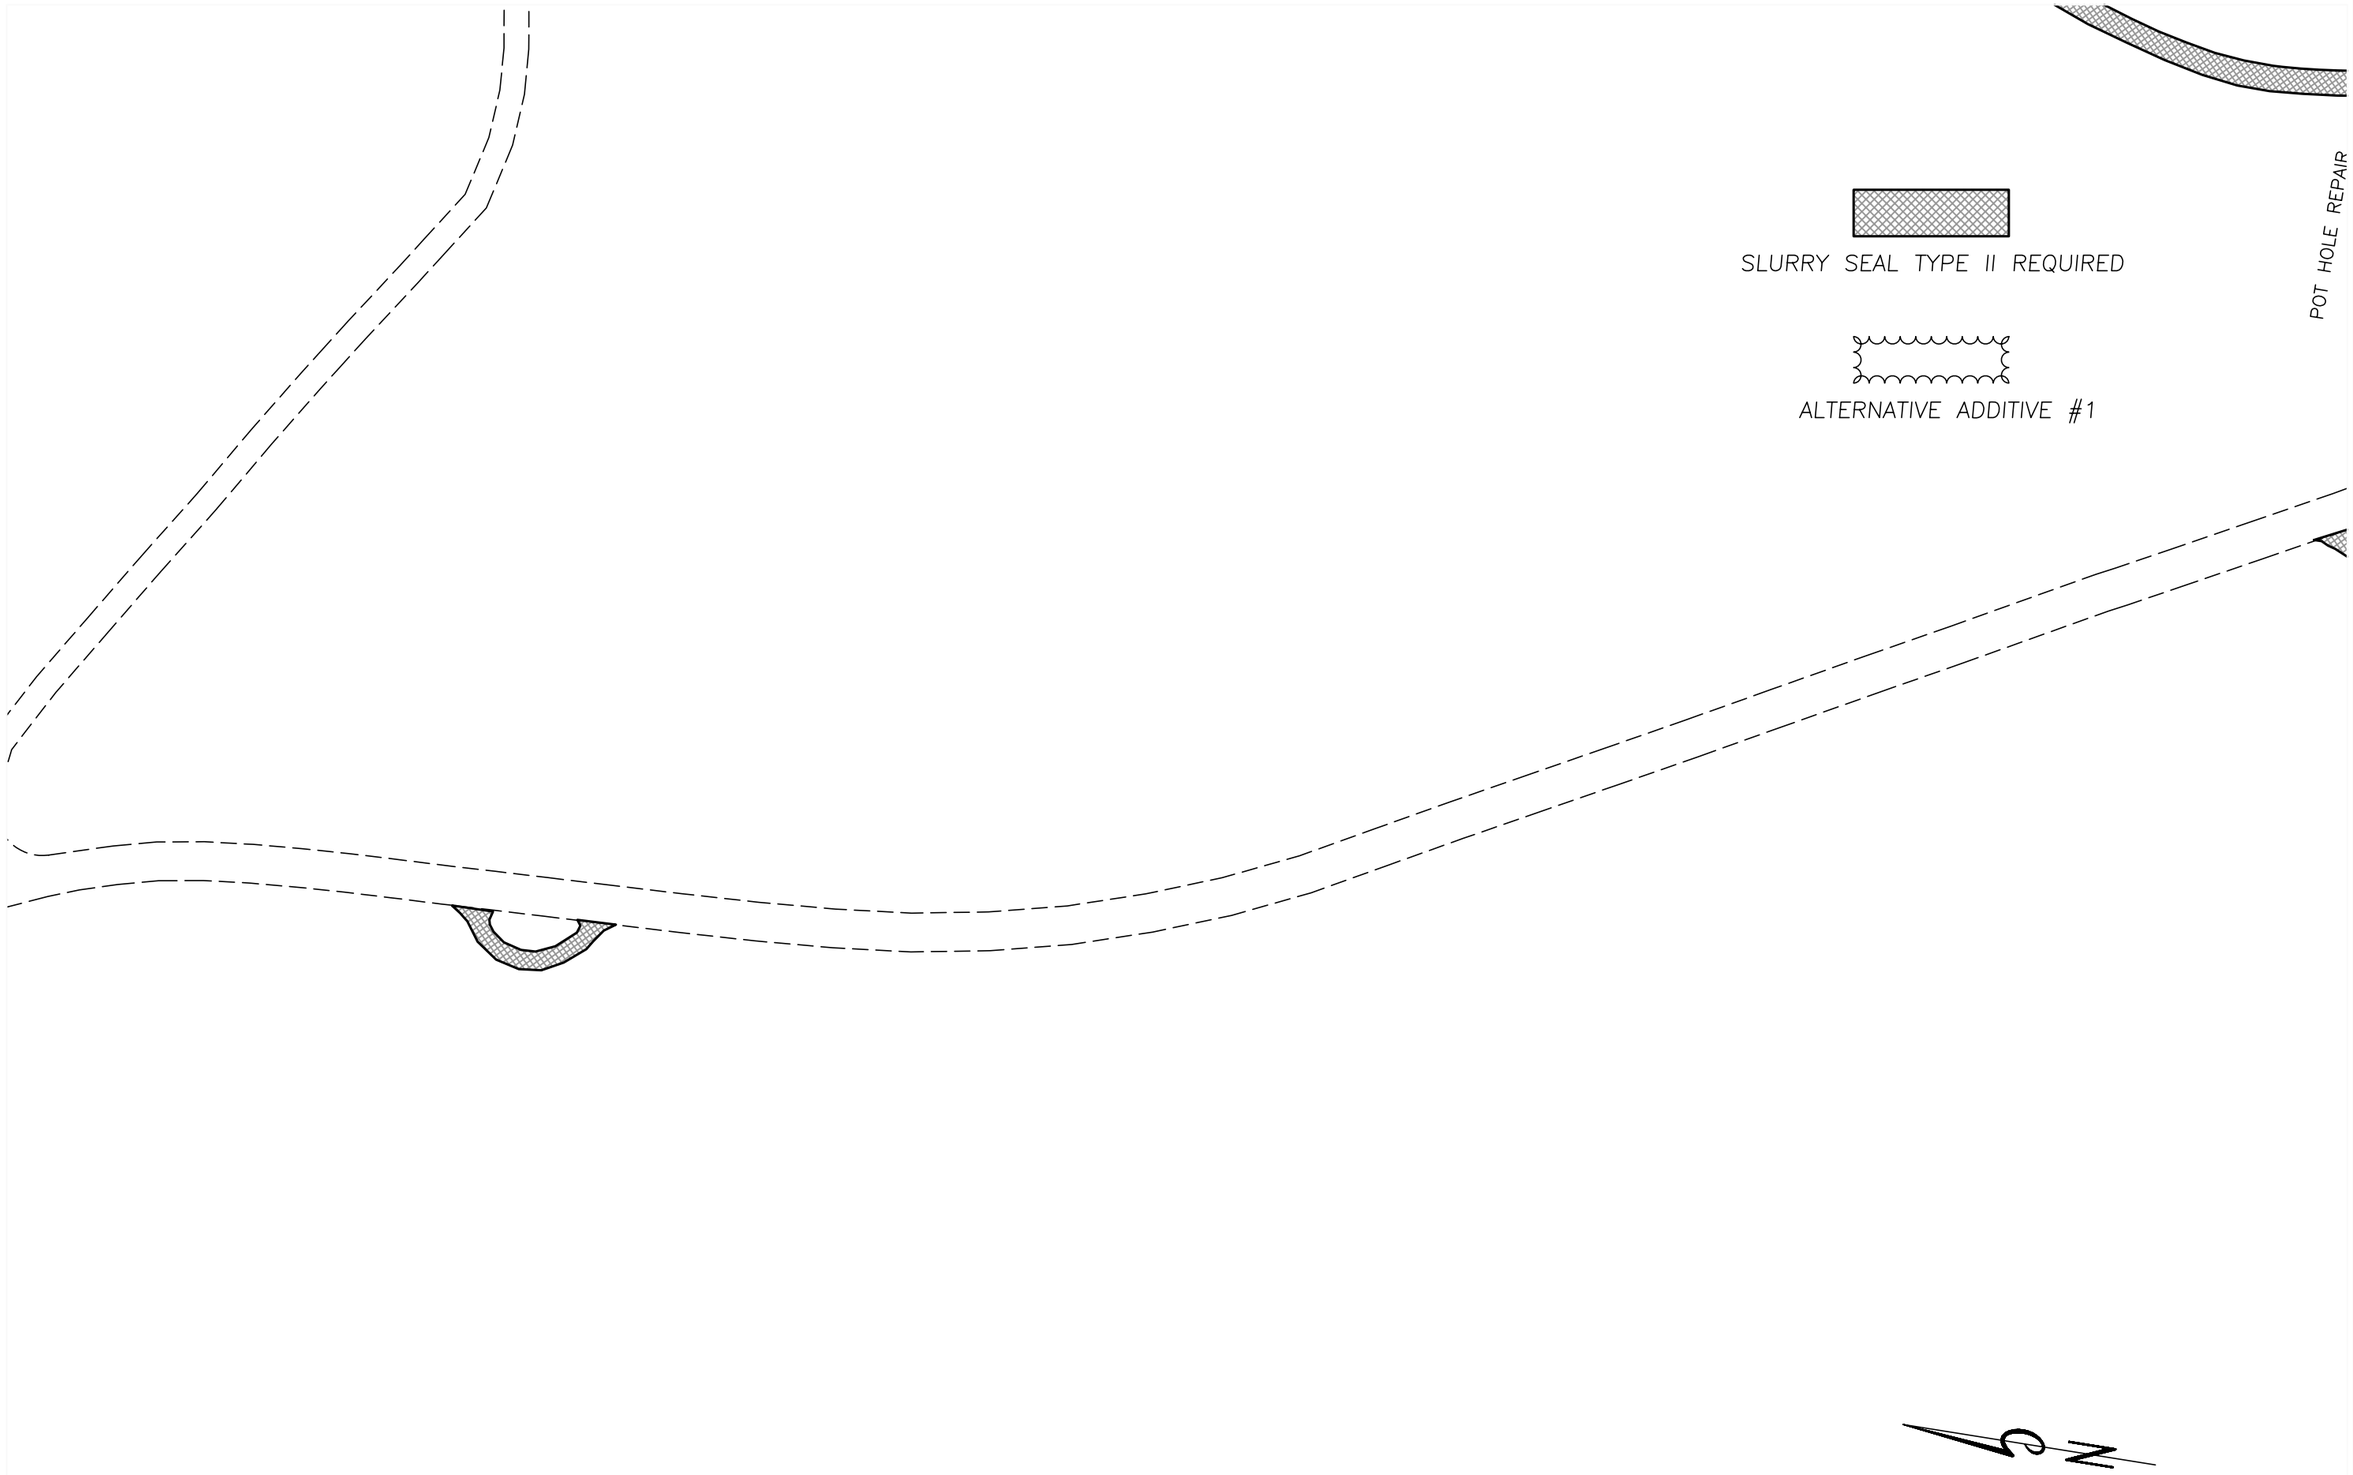

DESIGNED	HRT	10-08	CHECKED	CEJ 10-08
DRAWN	LMS	10-08	CHECKED	HRT 10-08
SURVEYED	BHT	10-08	CHECKED	LMS 10-08
R.O.W.			CHECKED	

johansen & tuttle ENGINEERING INC.
BOX 487, CASTLE DALE, UTAH 84513 (435) 381-2523
FAX (435) 381-2522 EMAIL jt@etv.net

STATE of UTAH DFCM
KODACHROME STATE PARK
MAIN ROAD ASPHALT
and SLURRY REPAIRS
PROJECT No. 08299510

PLAN SHEET P3

PROJECT NO.
08299510

SHEET NO.
7

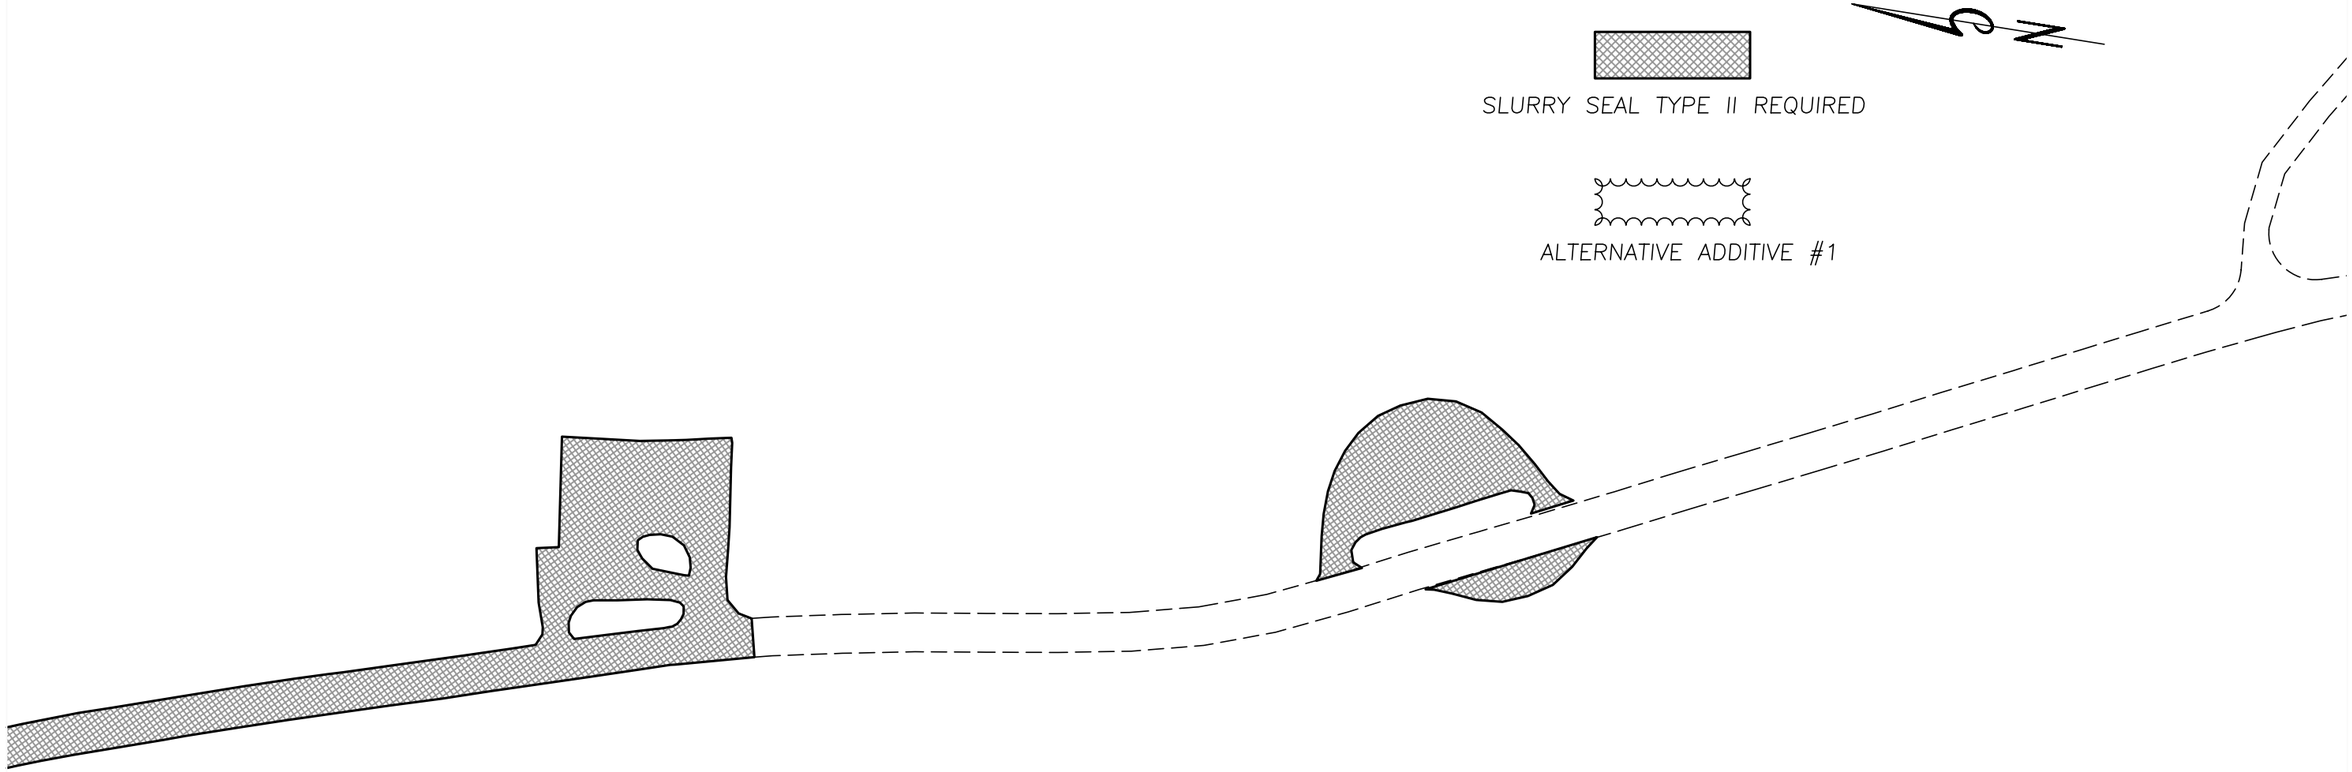

DESIGNED	HRT	10-08	CHECKED	CEJ 10-08
DRAWN	LMS	10-08	CHECKED	HRT 10-08
SURVEYED	BHT	10-08	CHECKED	LMS 10-08
R.O.W.			CHECKED	

johansen & tuttle ENGINEERING INC.
BOX 487, CASTLE DALE, UTAH 84513 (435) 381-2523
FAX (435) 381-2522 EMAIL jt@etv.net

STATE of UTAH DFCM
KODACHROME STATE PARK
MAIN ROAD ASPHALT
and SLURRY REPAIRS
PROJECT No. 08299510

PLAN SHEET P4

PROJECT NO.
08299510

SHEET NO.
8

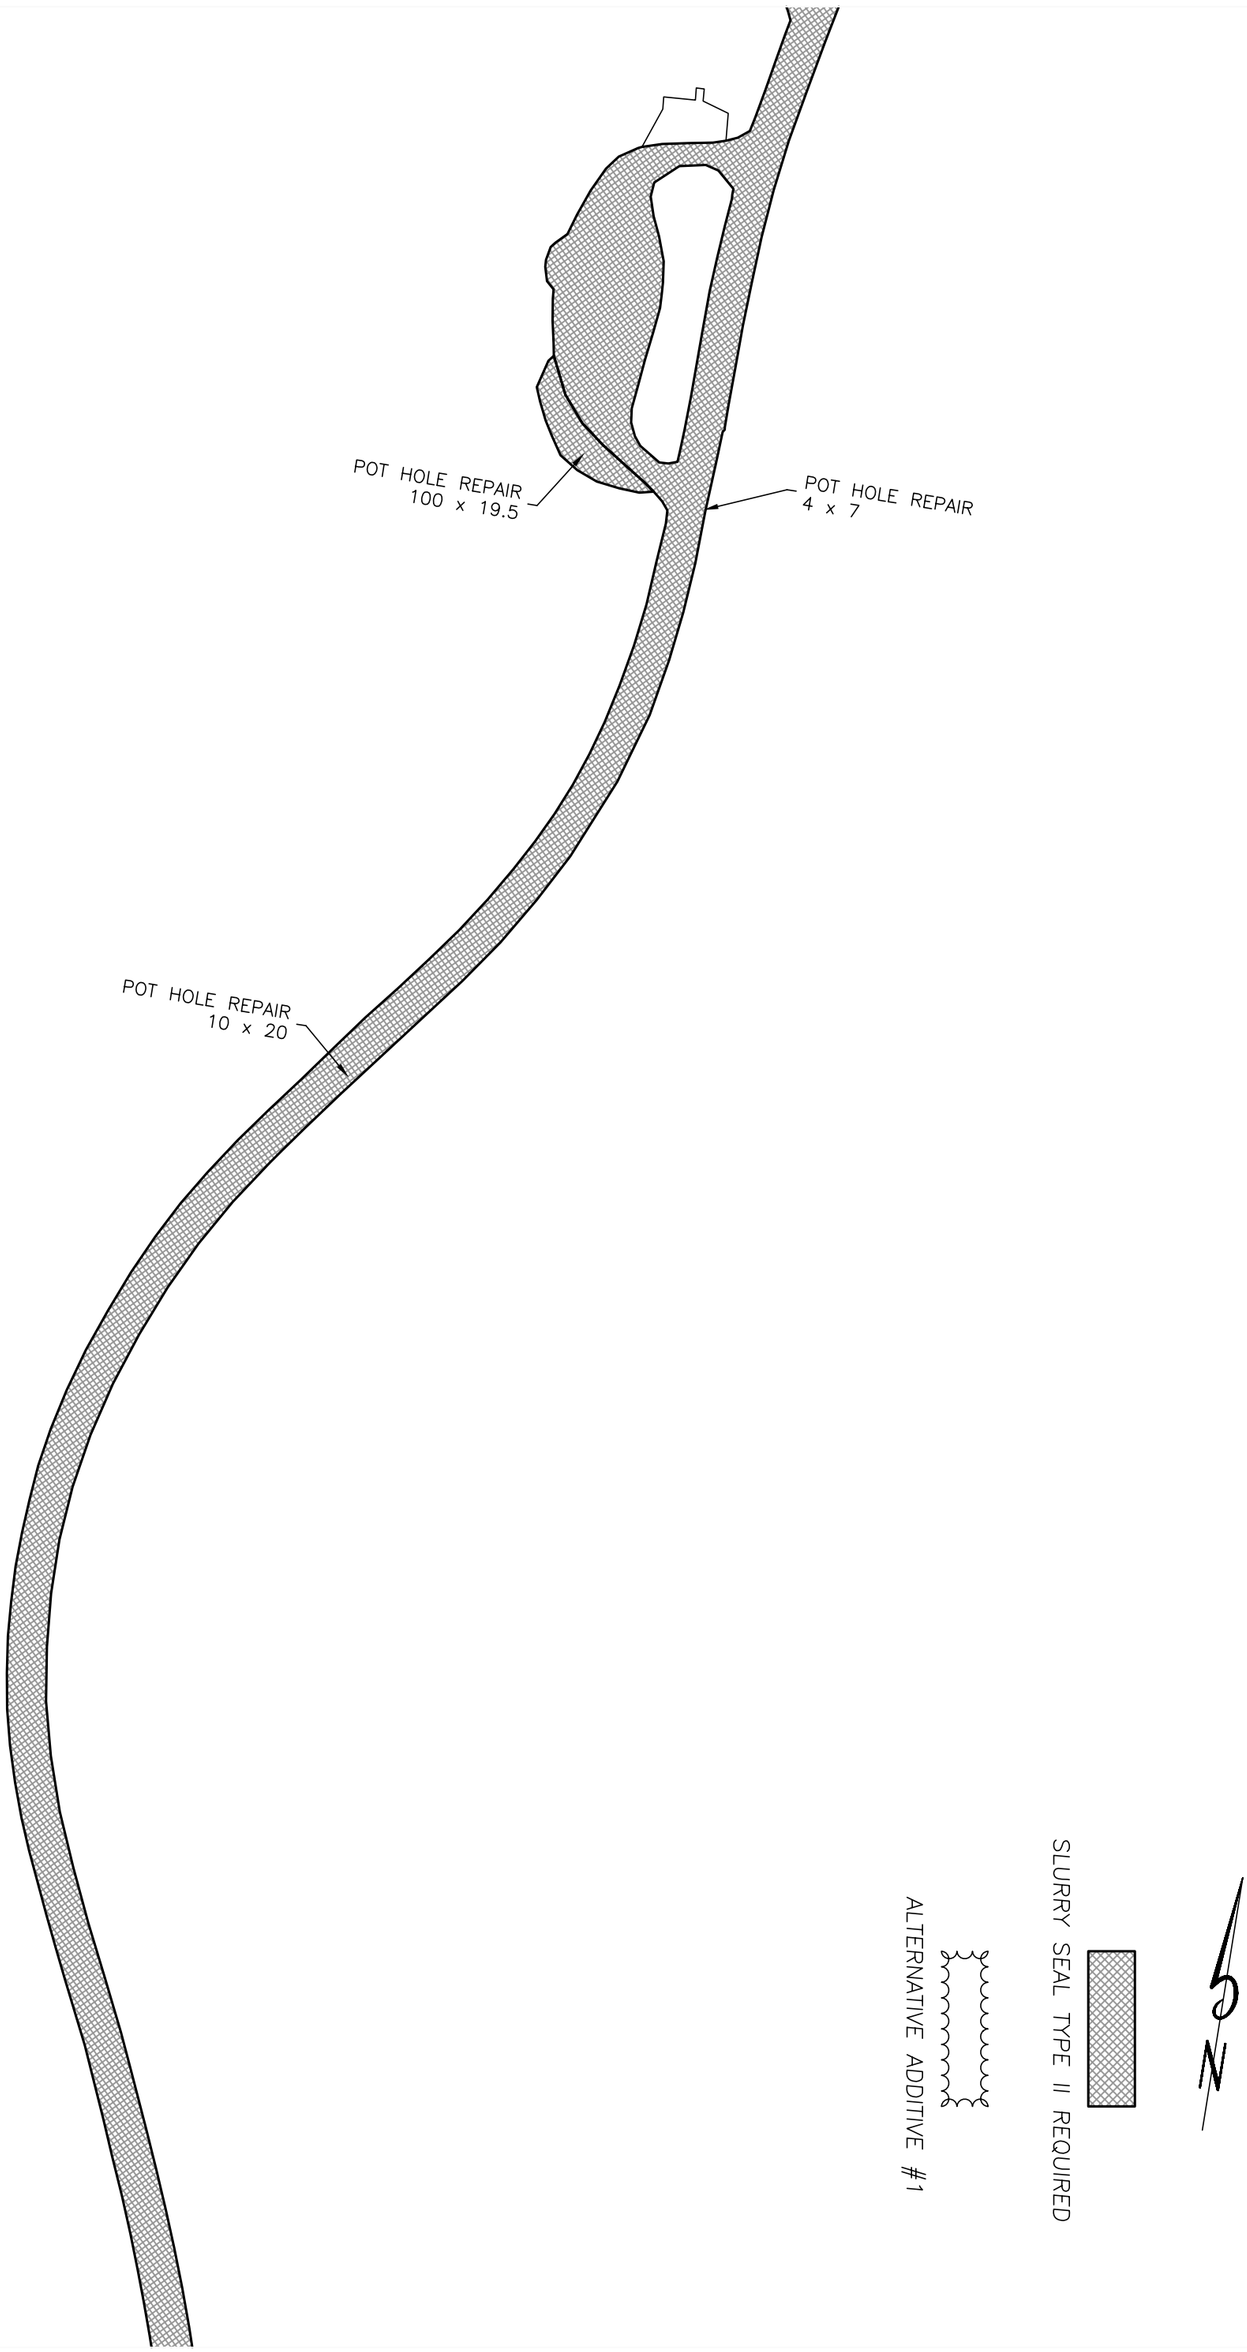

PROJECT NO. 08299510
SHEET NO. 6

PLAN SHEET P5

STATE of UTAH DFCM
KODACHROME STATE PARK
MAIN ROAD ASPHALT
and SLURRY REPAIRS
PROJECT No. 08299510

Johansen & Tuttle ENGINEERING INC.
BOX 487, CASTLE DALE, UTAH 84513 (435) 381-2523
FAX (435) 381-2522 EMAIL jt@etv.net

DESIGNED	HRT	10-08	CHECKED	CEJ	10-08
DRAWN	LMS	10-08	CHECKED	HRT	10-08
SURVEYED	BHT	10-08	CHECKED	LMS	10-08
R.O.W.			CHECKED		

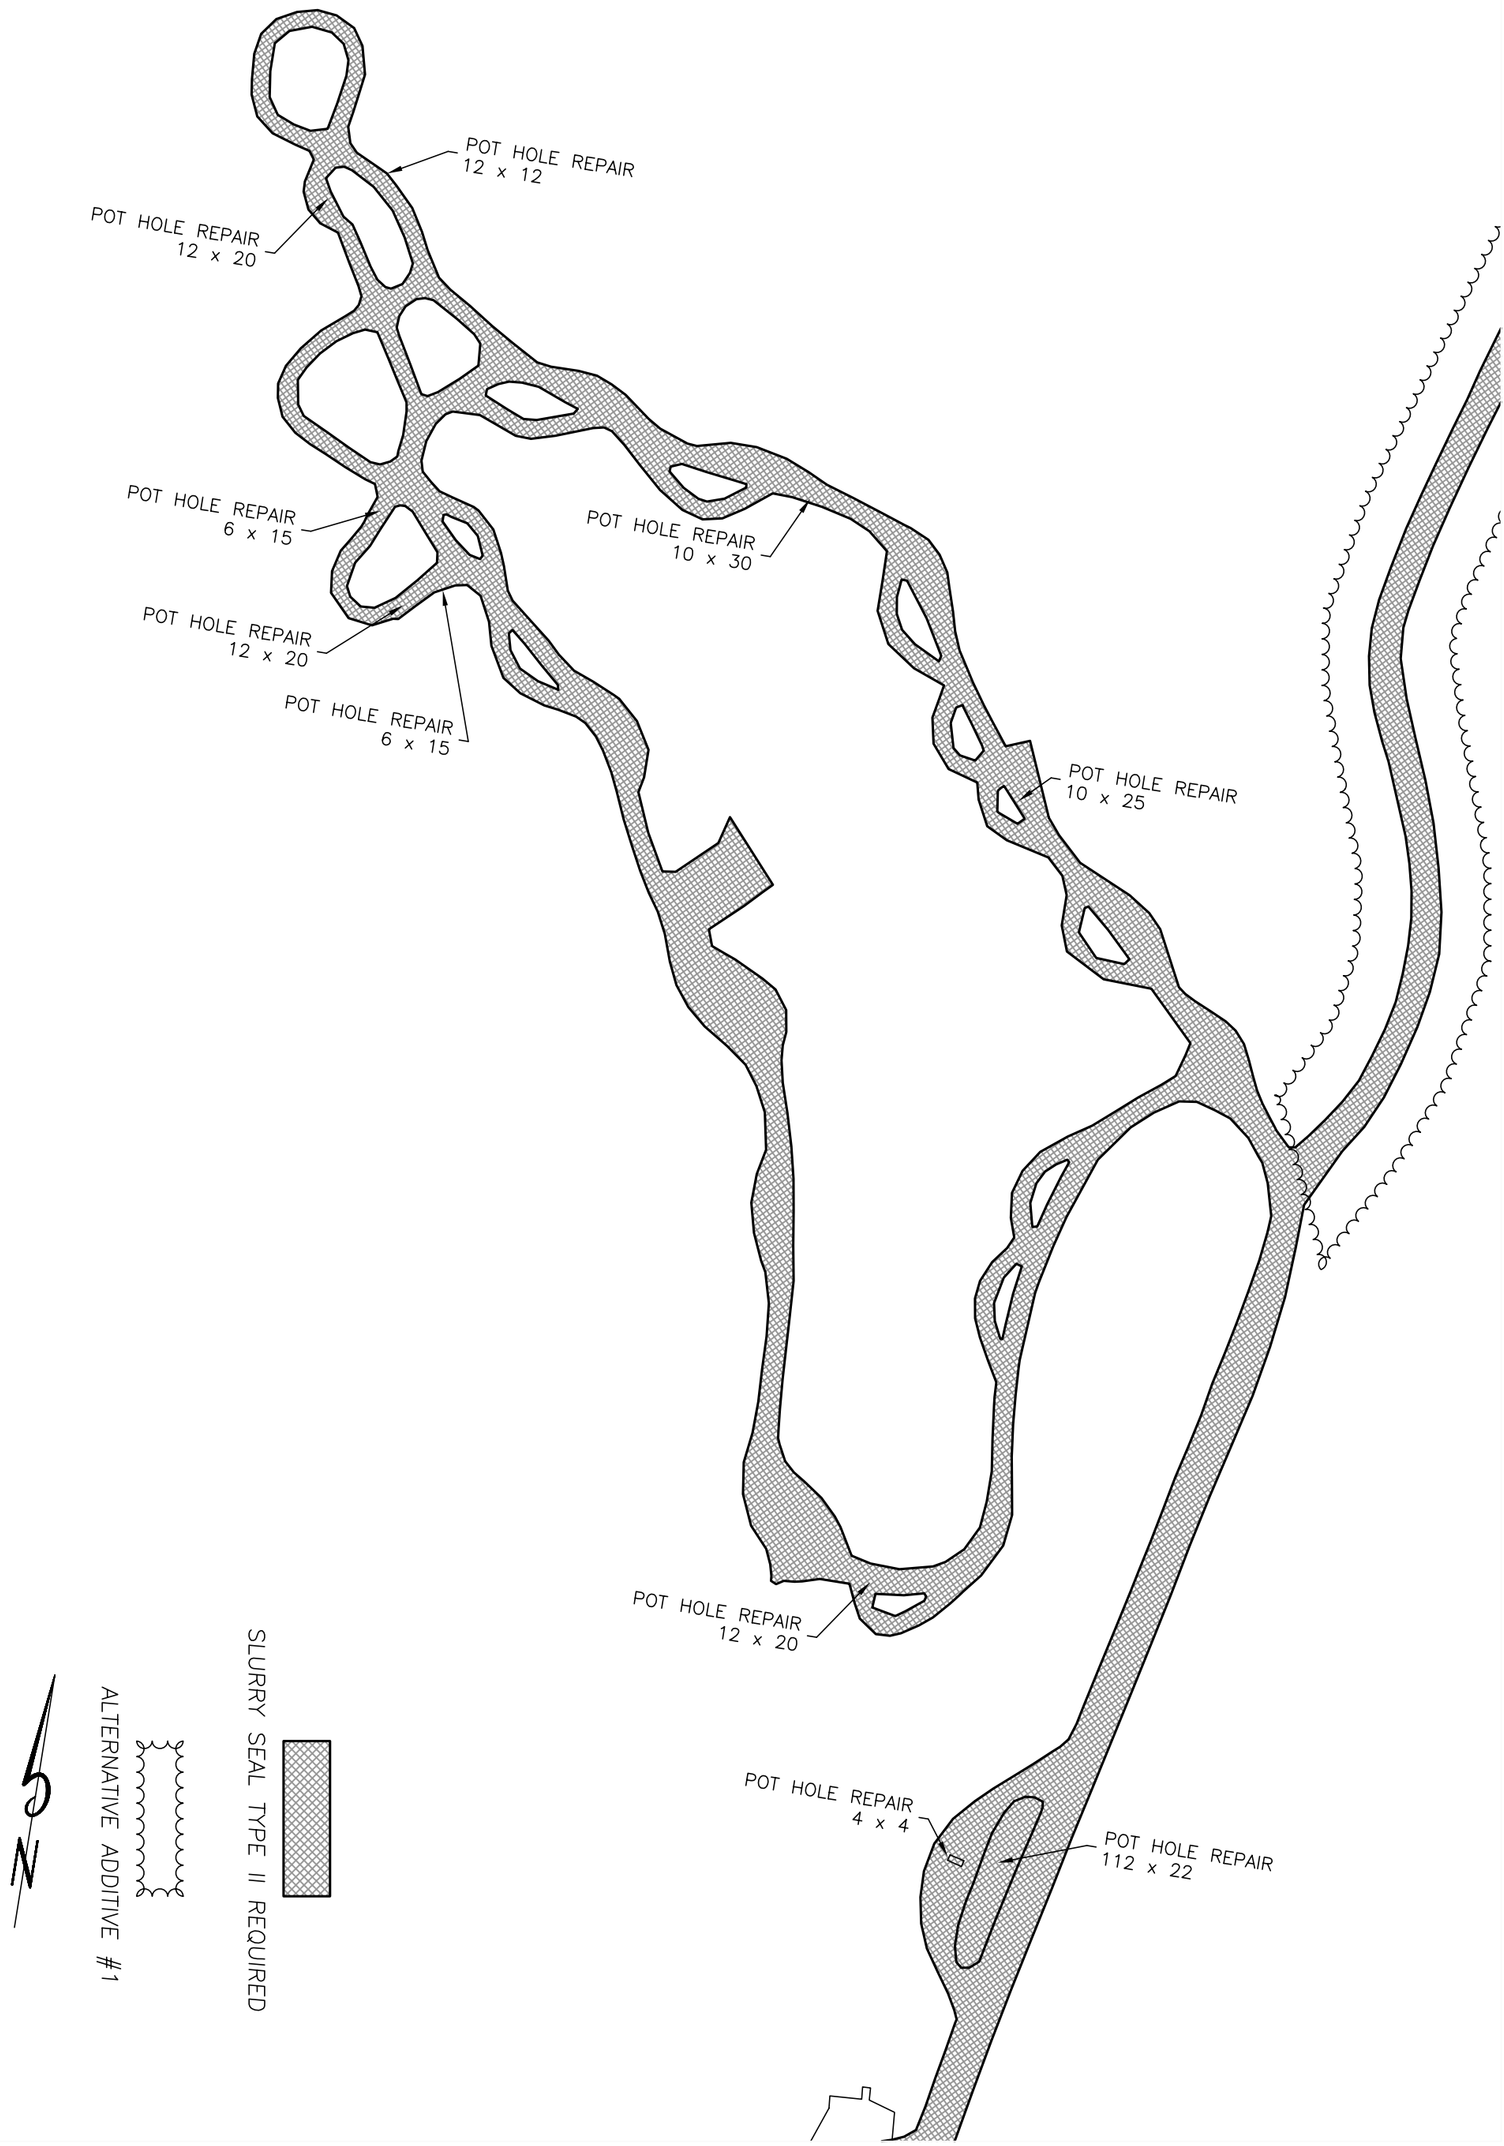

PROJECT NO. 08299510
SHEET NO. 10

PLAN SHEET P6

STATE of UTAH DFCM
KODACHROME STATE PARK
MAIN ROAD ASPHALT
and SLURRY REPAIRS
PROJECT No. 08299510

johansen & tuttle ENGINEERING INC.
BOX 487, CASTLE DALE, UTAH 84513 (435) 381-2523
FAX (435) 381-2522 EMAIL jt@etv.net

DESIGNED	HRT	10-08	CHECKED	CEJ	10-08
DRAWN	LMS	10-08	CHECKED	HRT	10-08
SURVEYED	BHT	10-08	CHECKED	LMS	10-08
R.O.W.			CHECKED		

PROJECT NO. 08299510
SHEET NO. 11

PLAN SHEET P7

STATE of UTAH DFCM
KODACHROME STATE PARK
MAIN ROAD ASPHALT
and SLURRY REPAIRS
PROJECT No. 08299510

johansen & tuttle ENGINEERING INC.
BOX 487, CASTLE DALE, UTAH 84513 (435) 381-2523
FAX (435) 381-2522 EMAIL jt@etv.net

DESIGNED	HRT	10-08	CHECKED	CEJ	10-08
DRAWN	LMS	10-08	CHECKED	HRT	10-08
SURVEYED	BHT	10-08	CHECKED	LMS	10-08
R.O.W.			CHECKED		

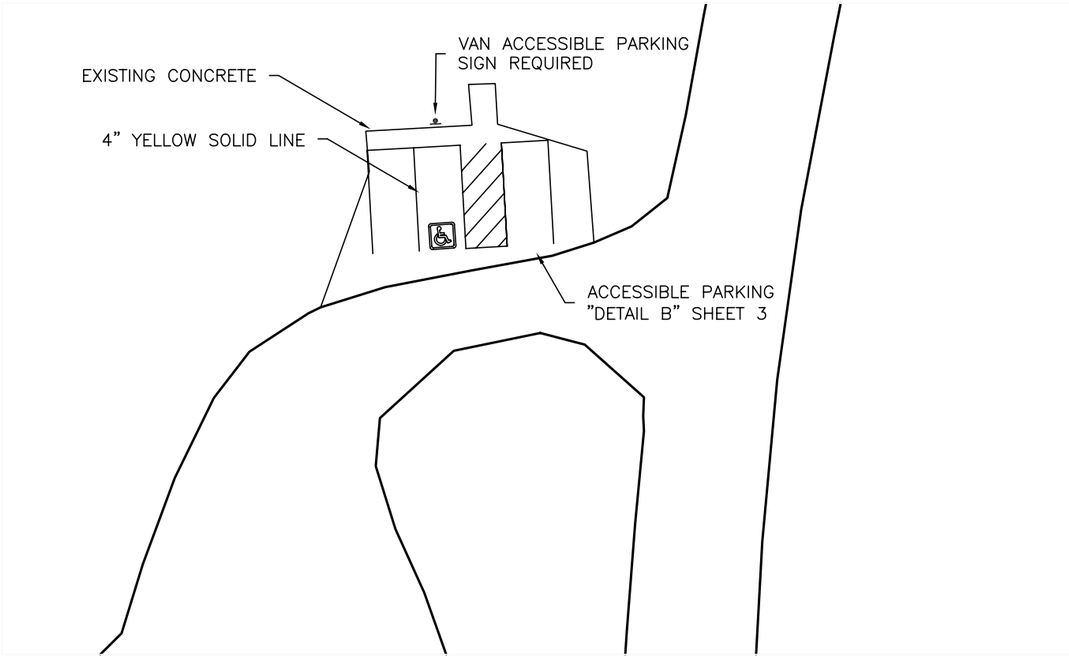

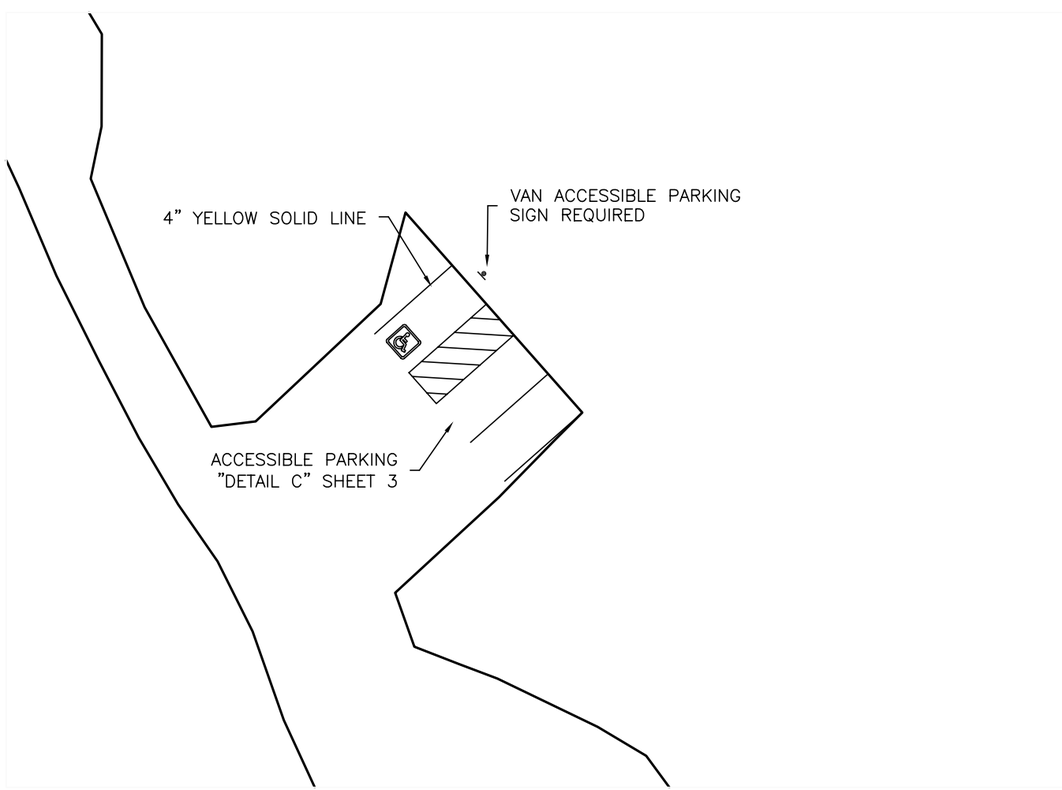

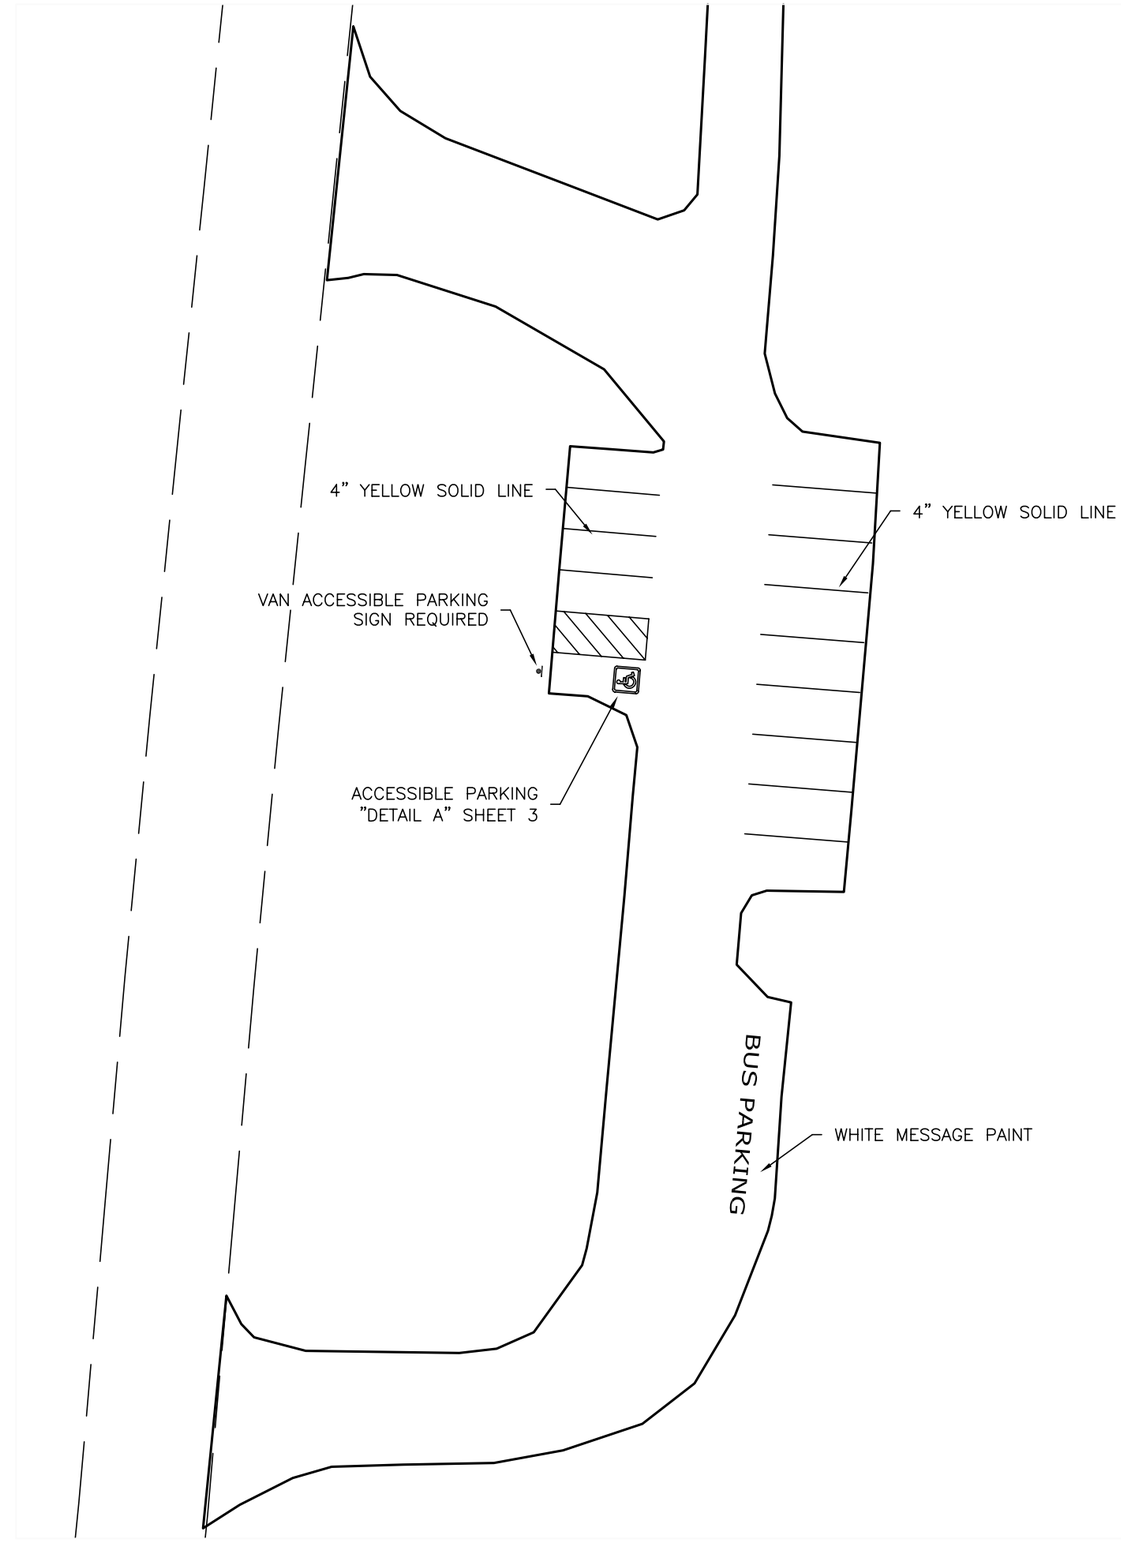

DESIGNED	HRT	10-08	CHECKED	CEJ 10-08
DRAWN	LMS	10-08	CHECKED	HRT 10-08
SURVEYED	BHT	10-08	CHECKED	LMS 10-08
R.O.W.			CHECKED	

Johansen & Tuttle ENGINEERING INC.
BOX 487, CASTLE DALE, UTAH 84513 (435) 381-2523
FAX (435) 381-2522 EMAIL jt@etv.net

STATE of UTAH DFCM
KODACHROME STATE PARK
MAIN ROAD ASPHALT
and SLURRY REPAIRS
PROJECT No. 08299510

PAINTING SHEET

PROJECT NO.
08299510

SHEET NO.
12