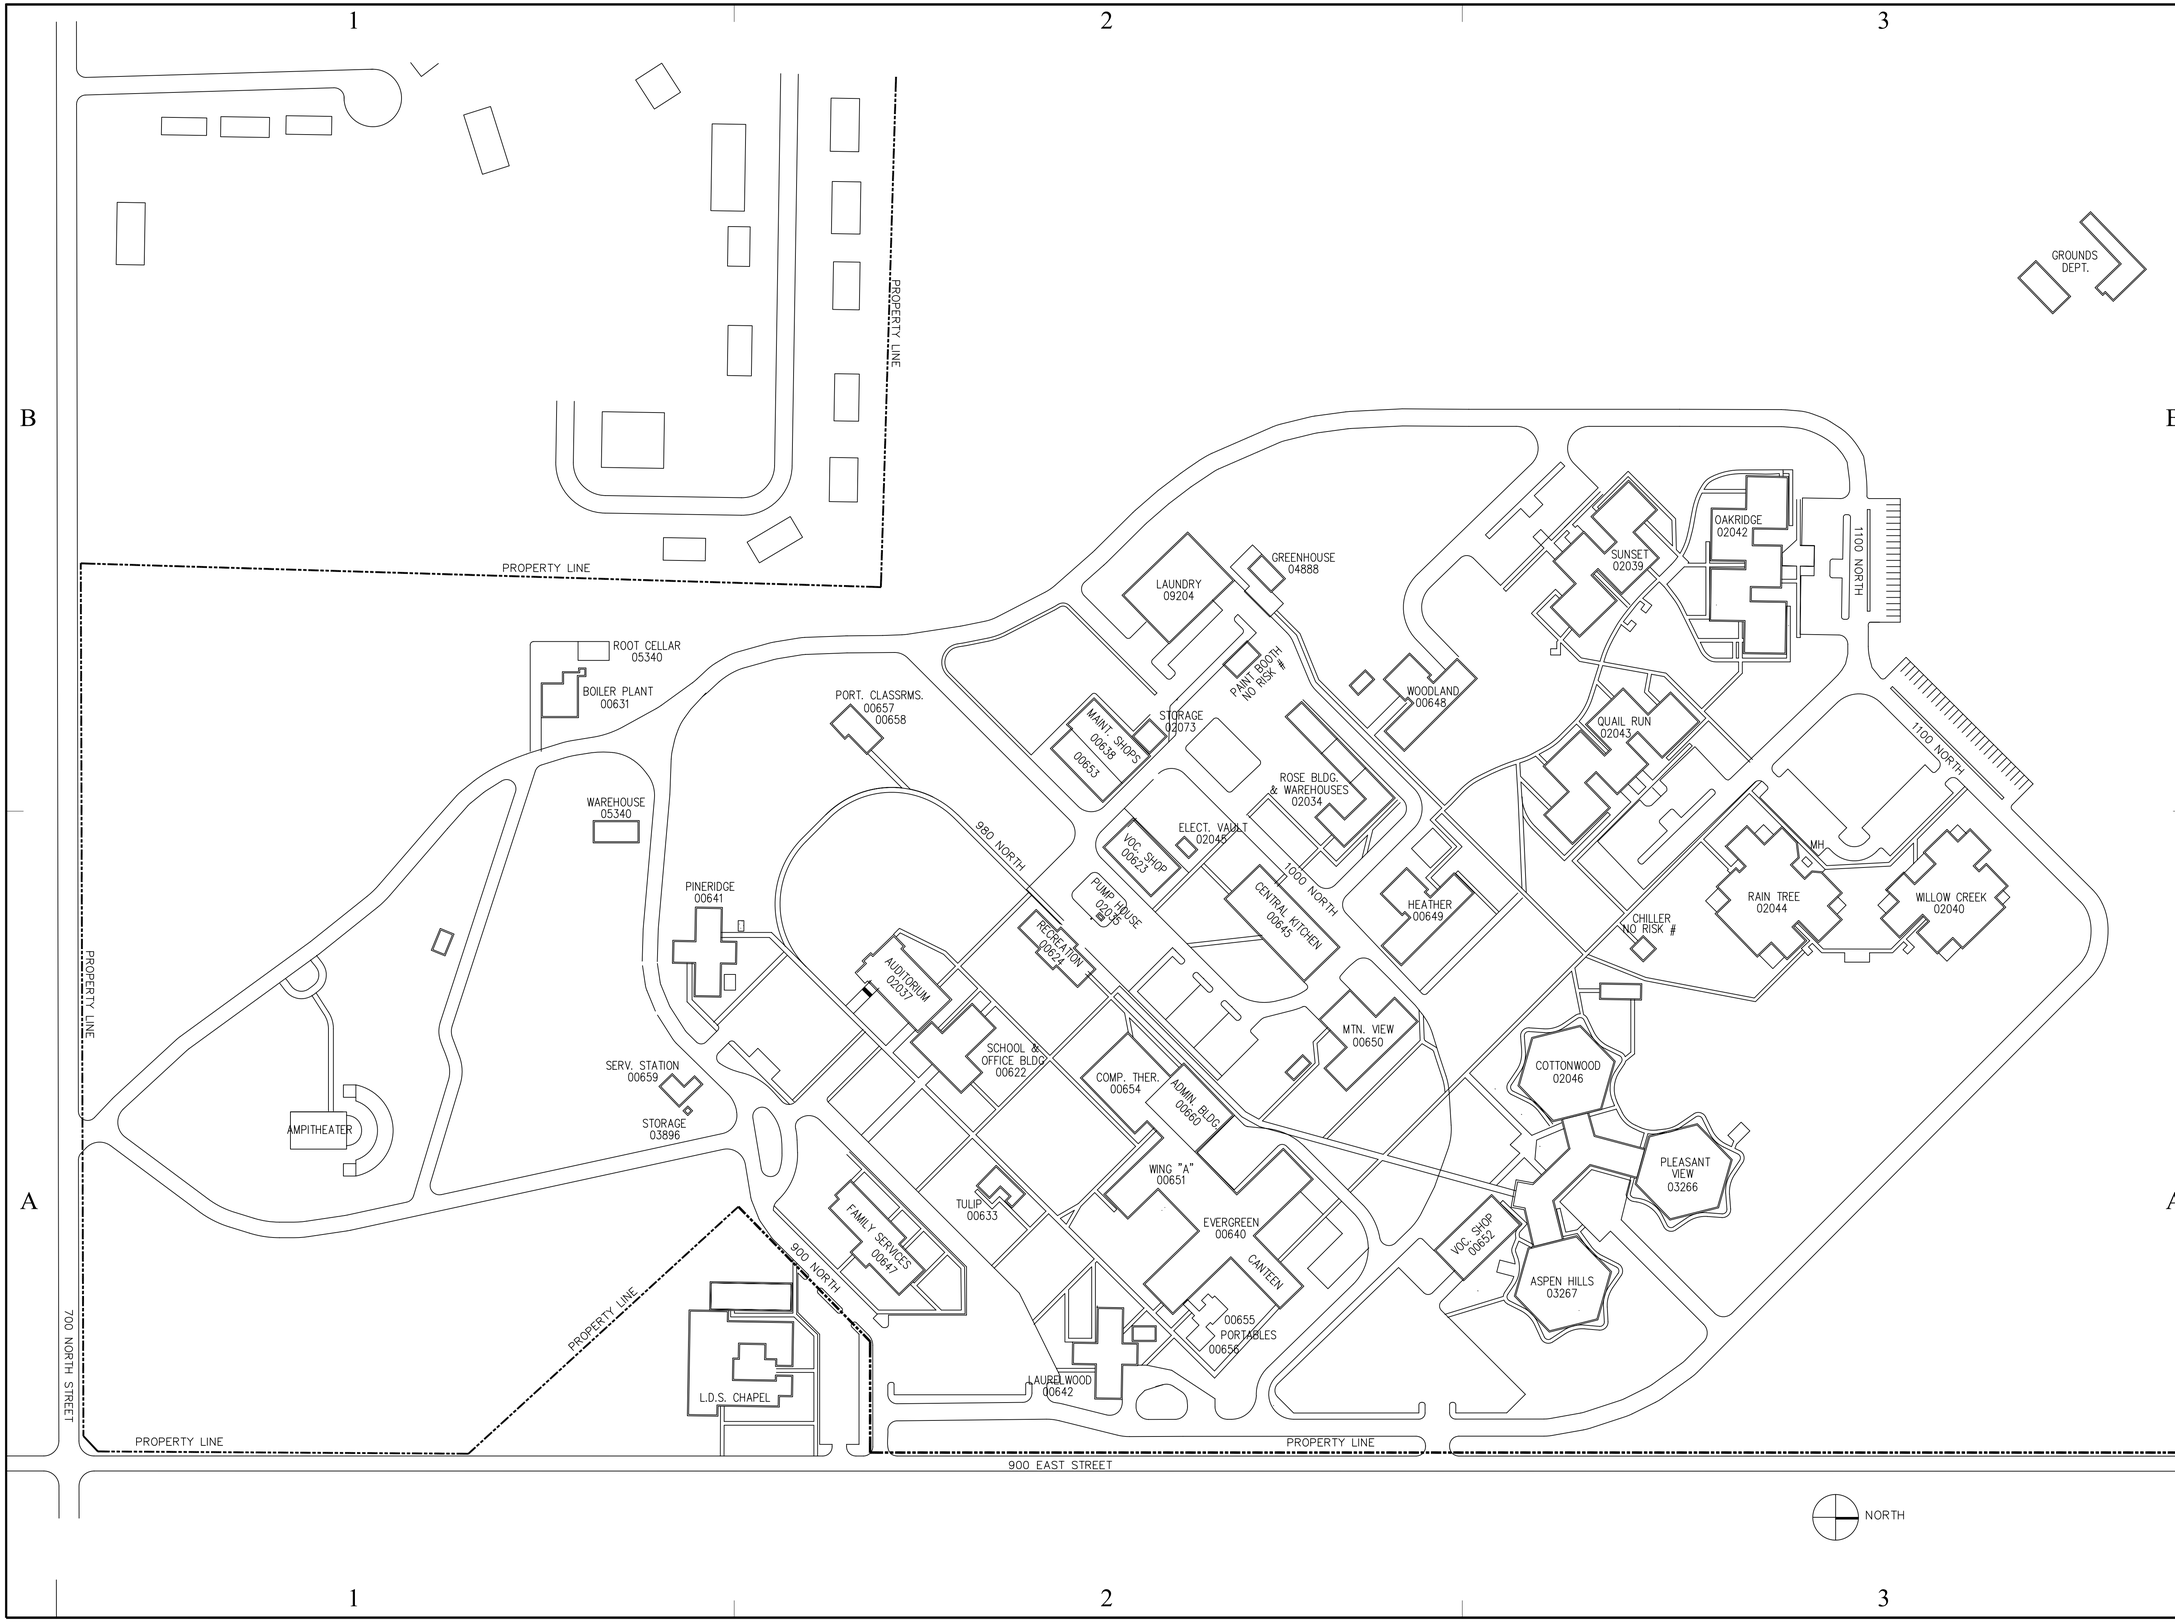

State of Utah
Department of Administrative Services

Division of Facilities Construction & Management
4110 State Office Building
Salt Lake City, Utah 84114
Phone: (801) 538 - 3018
Fax: (801) 538 - 3267

Internet: http://dfcm.utah.gov

CREATED BY: DFCM

CAD SERVICES

COMPUTER AIDED DESIGN SERVICES

DOCUMENT MANAGEMENT
DESIGN - DRAFTING - STANDARDS
PLOTTING - SCANNING
MODELING - GRAPHIC DESIGN

4110 STATE OFFICE BUILDING
SALT LAKE CITY, UTAH 84114
PHONE: (801) 537-9132
FAX: (801) 538-3267

BUILDING NAME:

RM# HS002
Utah State
Developemental Center
Property ID#
Campus Plan

PROJECT TITLE:

MARK	DATE	DESCRIPTION

ISSUE TYPE: Record

ISSUE DATE: June 10, 2003

DFCM PROJECT NO:
CAD PROJECT NO:
CAD DWG FILE: 6-2003-USDC Campus Plan
DRAWN BY: RTB
CHK'D BY: SAC
COPYRIGHT: State of Utah

SHEET TITLE

USDC
Property ID# Plan

SHEET NUMBER

CS101

SHEET 1 OF 1