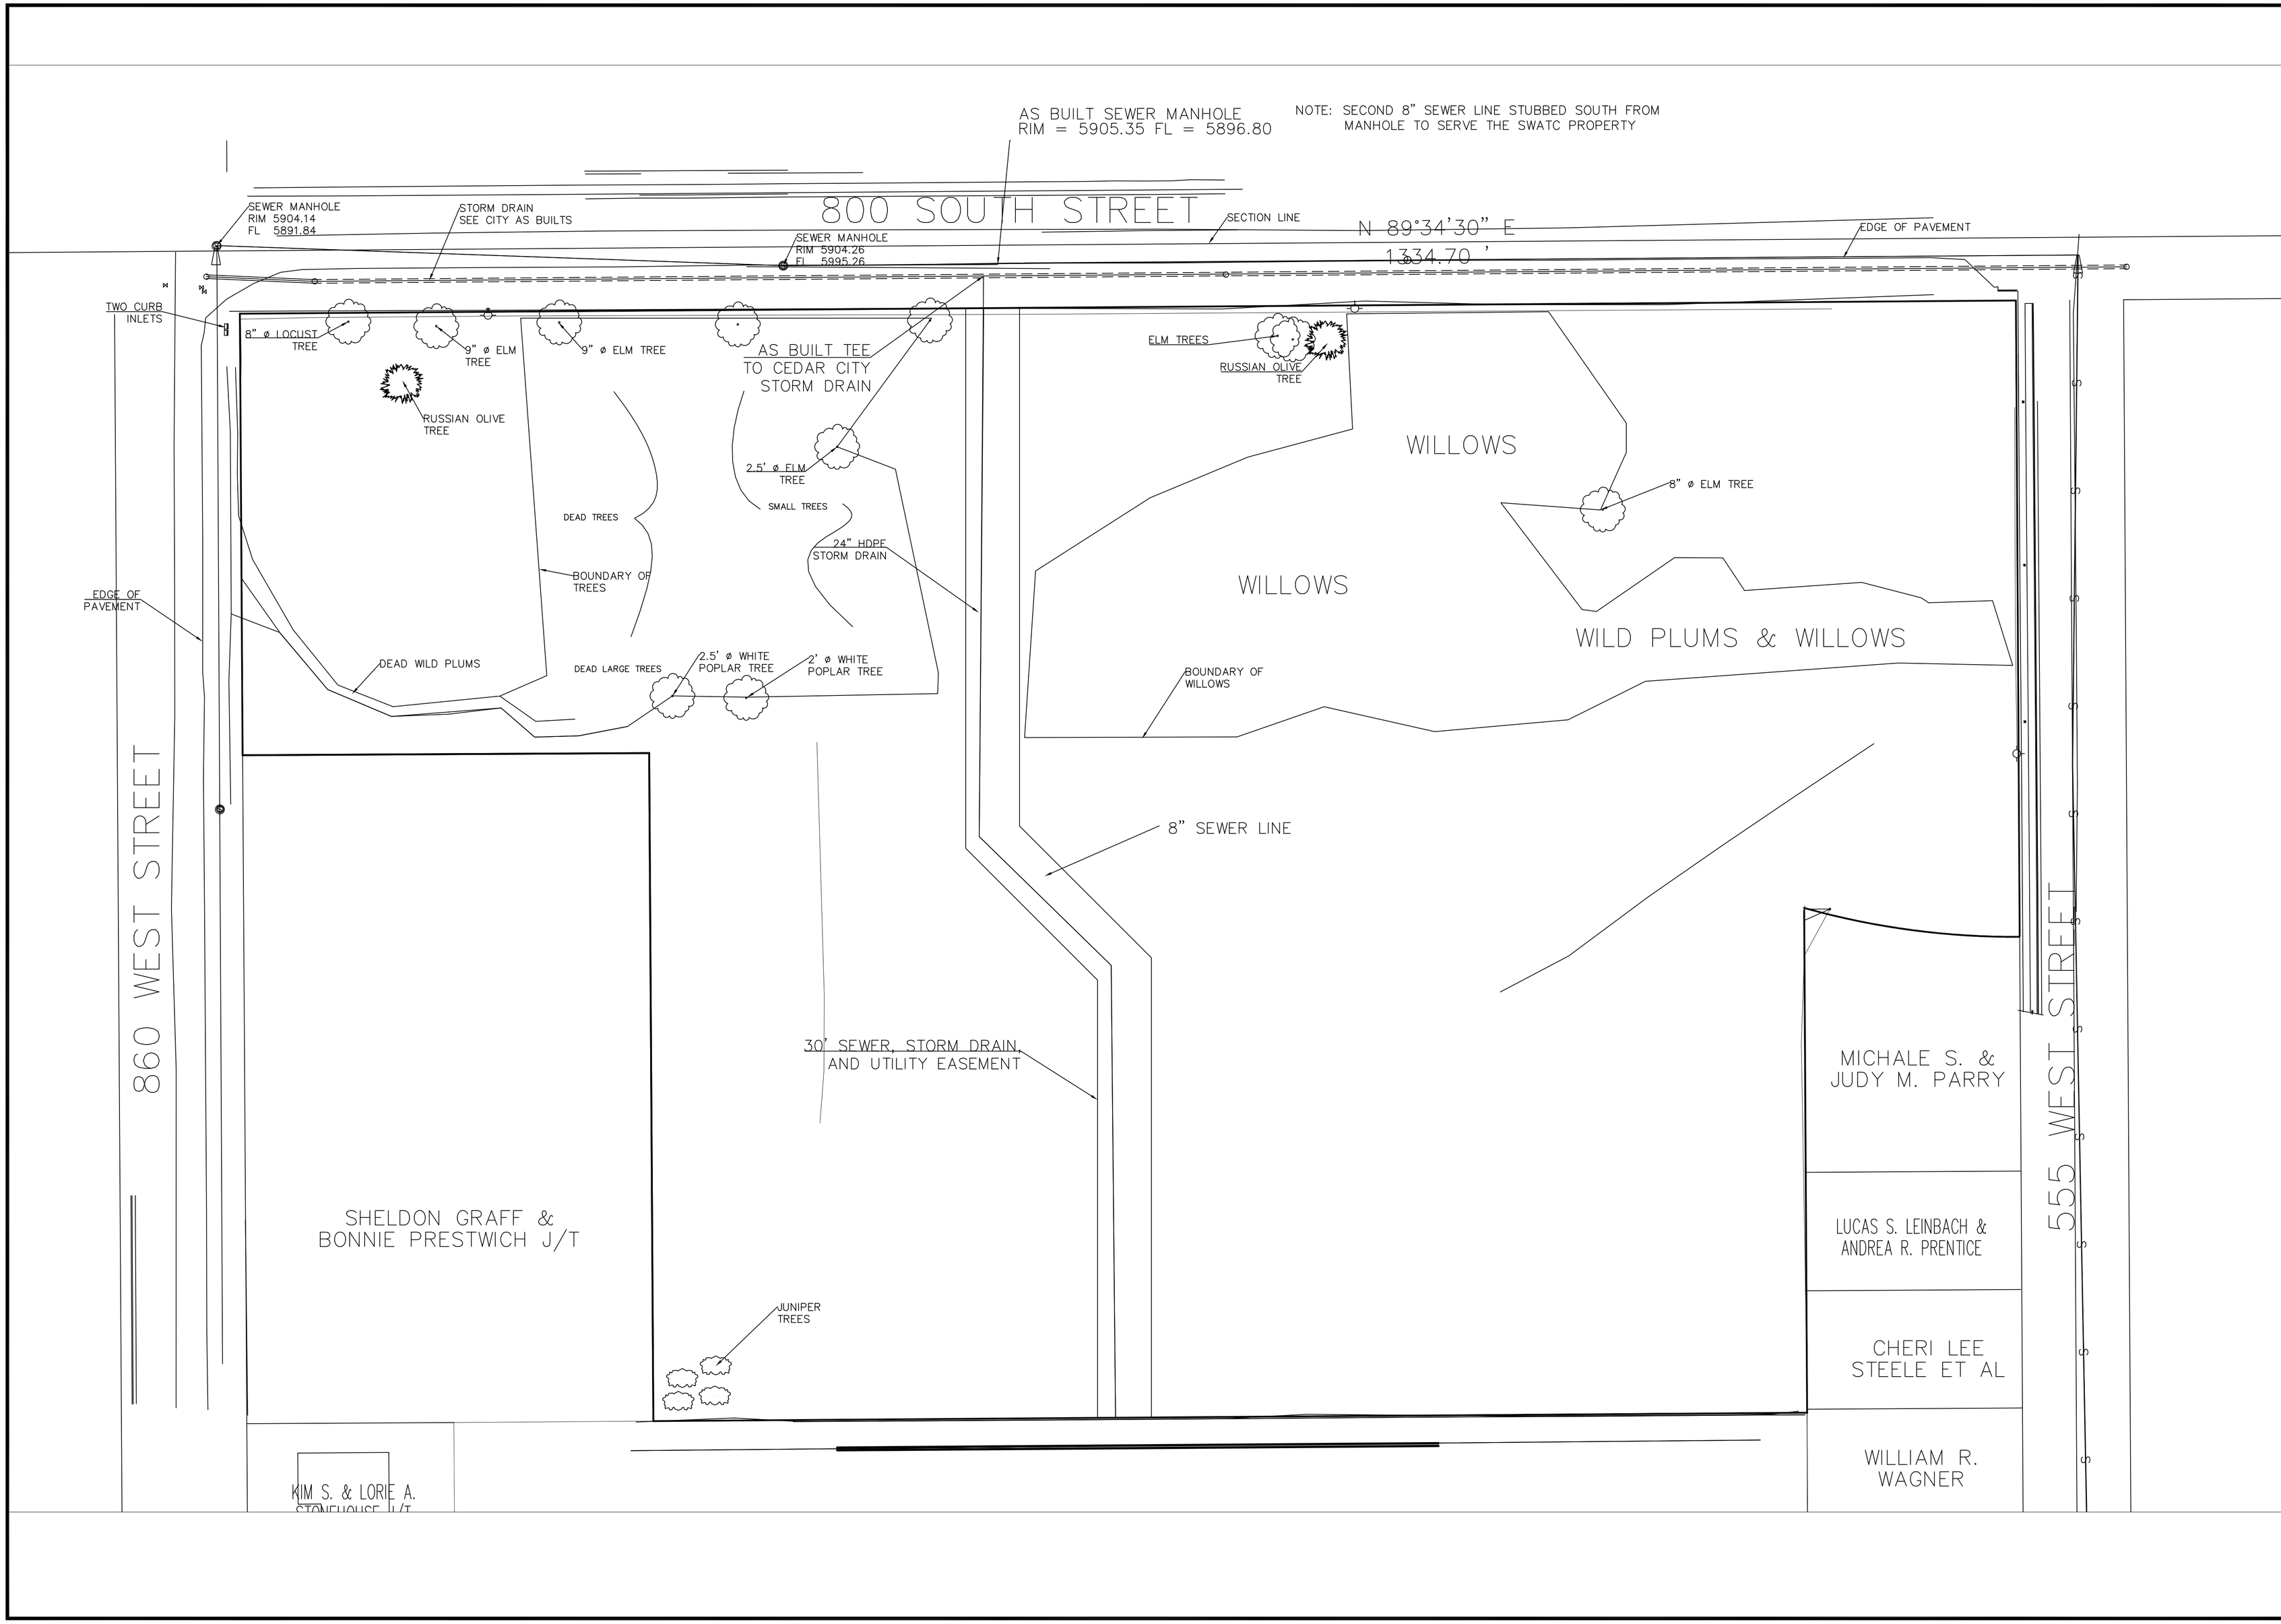

REVISED:

DRAWN BY: K.L. NELSON

DATE: JULY, 2014

SCALE: 1" = 40'

DRAWING NAME: C:\Users\japonte.UTAH\Desktop\SWATC SURVEY.dwg

BY: PLATT AND PLATT, INC.
CONSULTING ENGINEERS & SURVEYORS
195 NORTH 100 EAST, CEDAR CITY, UTAH 84720
P.O. BOX 398 CEDAR CITY, UTAH 84721-0398 PHONE: 435-586-6151

SITE SURVEY FOR
SWATC PROPERTY
WITHIN NE1/4 SECTION 22, T. 36 S., R. 11 W., S.L.B. & M.
800 S 750 W. CEDAR CITY, UTH

SHEET 1 OF 1