control_point
electrical_meter_point
elect_transformr_bank_point
electrical_switch_point
exterior_lighting_point
utility_pole_tower_point
electrical_junction_point
ABANDONED
electrical OH
electrical UG
water_meter_point
water_valve_point
FAUCET
HYDRANT
JUNCTION_BOX
MANHOLE
ABANDONED
FIRE; MAIN; SERVICE
SPRINKLER
comm_equip_point
comm_manhole_point
comm_pullbox_point
comm_riser_point
comm_sensor_point
comm_splice_point
comm_telephone_point
comm_terminal_point
comm_twisted_pair_line
comm_fiberoptic_line
comm_coaxial_line
natural_gas_meter_point
natural_gas_valve_point
natural_gas_line
storm_sewer_valve_point
storm_sewer_inlet_point
storm_sewer_discharge_point
stmswr_oil_wat_separator_point
JUNCTION_BOX
MANHOLE
storm_sewer_headwall_point
Storm Drain
SD Inferred
SD Abandoned
storm_sewer_culvert_line
storm_sewer_open_drainage_line
stmswr_drainage_basin_area
wastewater_fitting_point
wastewater_junction
wastewater manhole
wastewater_inlet_point
wstewat_oil_wat_separatr_point
wastewater_septic_tank_point
wastewater line
FM, Verified
MAIN, Inferred
SERVICE, Inferred
wastewater_open_drain_line
wstewat_oil_wat_separatr_area
fuel_pump_point
fuel_tank_point
fuel_meter_point
fuel_valve_point
fuel_line SERVICE
fuel_line VENT
fuel_line DEFUELING
industrial_waste_line
fuel_tank_area
aboveground_storage_tank_area
underground_storage_tank_area
gate_point
fence_line
wall_line
GREASE RACK
LOADING RAMP
SIGN
miscellaneous_recreation_area
Structure
Haz Waste Strg
General Storage
Garage
Training
Motor Pool
Haz Mat Strg
Explosive Storage
canopy_pavilion_area
vehicle_washrack_area
airfield_surface_marking_line
airfield_surface_area APRON
airfield_surface_area HELIPAD
airfield_surface_area RAMP
ANG Owned/Leased
water_well_point
land_vegetation_area
Grass
Gravel; gravel
Shrubs
Weeds
surface_water_body_area

Worksheet

STATE OF UTAH
UTAH ARMY NATIONAL GUARD

SCALE 1:2,500 | NAD83 | GRS80 | Imagery: 2012

0 20 40 80 120 160 200 240 280 Meters

0 2040 80 120 160 200 240 280 320 360 400 440 480 520 560 600 640 680 720 760 800 840 880 920 960 Feet

FOUO - For Official Use Only
3/12/2013 | CFMO | Nate Bradshaw
DRAFT The information on this map is for planning purposes only. This information is not adequate for legal boundary definition. No warranty is made by the State/National Guard Bureau as to the accuracy, reliability, or completeness of these data for individual use or aggregate use with other data.

FACILITY MAP
West Jordan AASF (49B50/49B51)
7563 Airport Rd, West Jordan

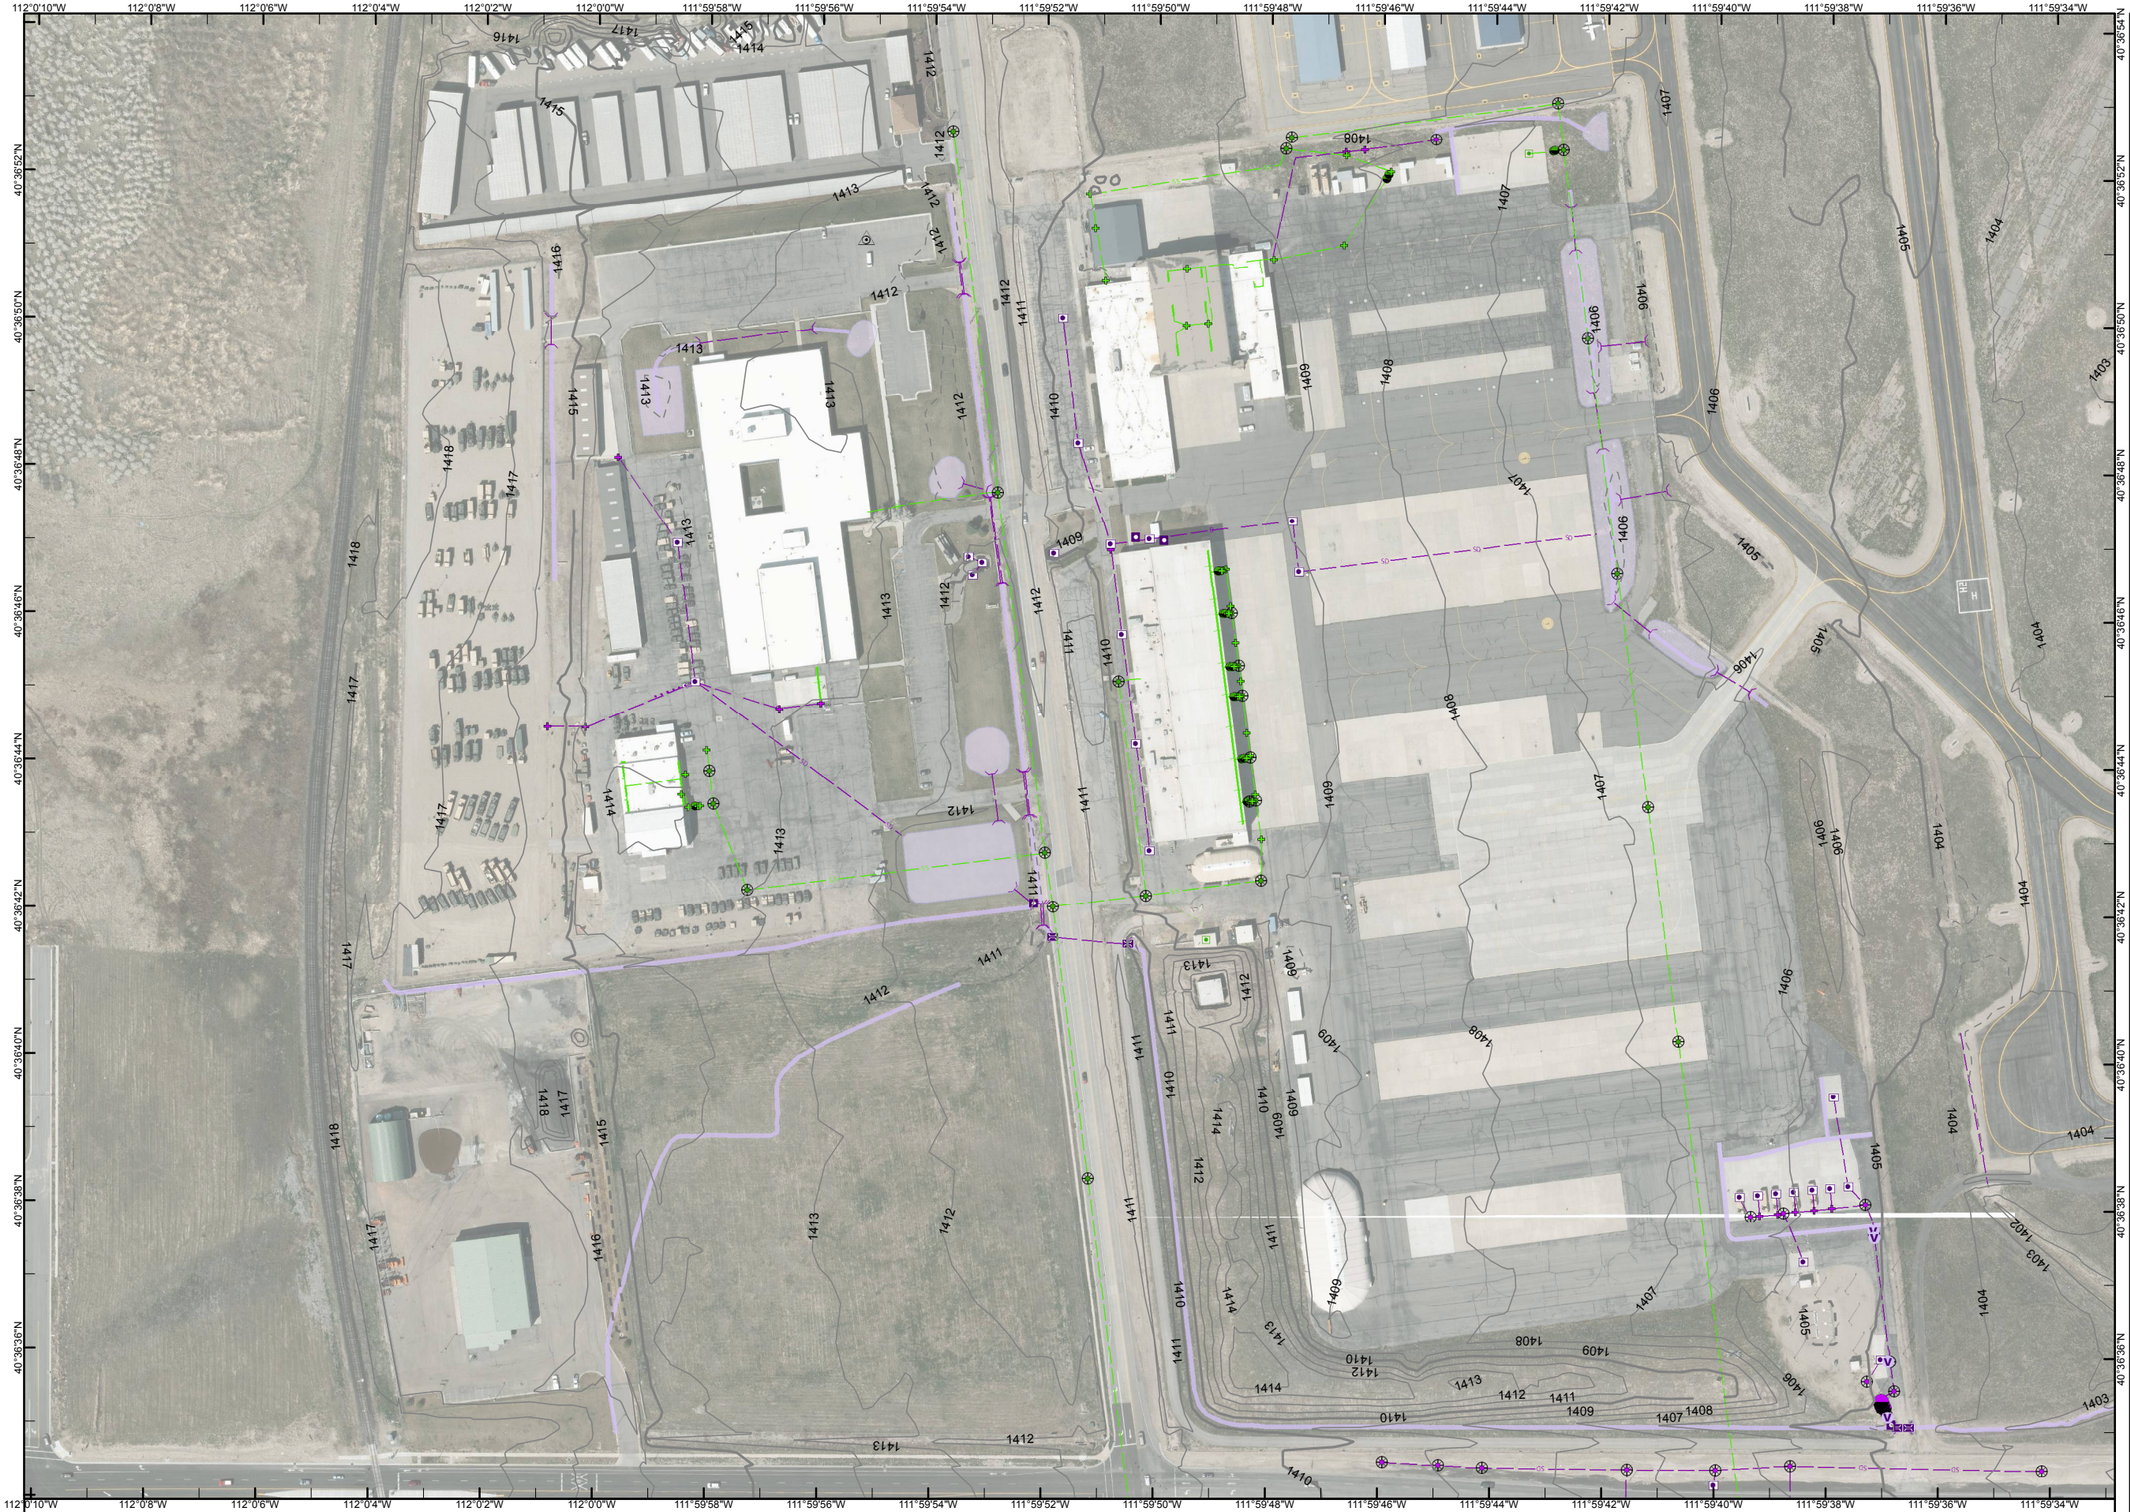

STATE OF UTAH
UTAH ARMY NATIONAL GUARD

SCALE 1:2,500 | NAD83 | GRS80 | Imagery: 2012

0 20 40 80 120 160 200 240 280 Meters

0 20 40 80 120 160 200 240 280 320 360 400 440 480 520 560 600 640 680 720 760 800 840 880 920 960 Feet

FOUO - For Official Use Only
3/28/2013 | CFMO | Nate Bradshaw
DRAFT The information on this map is for planning purposes only. This information is not adequate for legal boundary definition. No warranty is made by the State/National Guard Bureau as to the accuracy, reliability, or completeness of these data for individual use or aggregate use with other data.

STORM/SEWER MAP
West Jordan AASF (49B50/49B51)
7563 Airport Rd, West Jordan

111°59'50"W 111°59'48"W 111°59'46"W 111°59'44"W 111°59'42"W 111°59'40"W 111°59'38"W

40°36'42"N 40°36'40"N 40°36'38"N 40°36'36"N 40°36'34"N

DRIVEWAY

ROAD

PUMP HOUSE 00060

HAZ MAT STRG 00006

AIRFIELD APRON

AIRFIELD APRON

AIRFIELD RAMP

Cold Storage Hangar (8 Bay, 69.5'x398.6', 27707 SF)

TEMP STRG SO HANGER 00010

AIRFIELD APRON

AIRFIELD FUELING AREA

AIRFIELD RAMP

Fence

FUEL DISPENSING/POL BLDG 00007

DRIVEWAY

49B50/49B51

FUEL INTAKE/POL BLDG 00041

Flight Ops Bldg (2-story, 32000 SF)

Cold Storage Hangar (8 Bay, 69.5'x398.6', 27707 SF)

ROAD

Fence

111°59'50"W 111°59'48"W 111°59'46"W 111°59'44"W 111°59'42"W 111°59'40"W 111°59'38"W

STATE OF UTAH
UTAH ARMY NATIONAL GUARD

SCALE 1:1,000 | NAD83 | GRS80 | Imagery: 2012

0 20 40 80 Meters

0 20 40 80 120 160 200 240 280 320 360 Feet

FOUO - For Official Use Only
4/23/2013 | CFMO | Nate Bradshaw
DRAFT The information on this map is for planning purposes only. This information is not adequate for legal boundary definition. No warranty is made by the State/National Guard Bureau as to the accuracy, reliability, or completeness of these data for individual use or aggregate use with other data.

Proposed Cold Storage Facility
West Jordan AASF (49B50/49B51)
7563 Airport Rd, West Jordan